



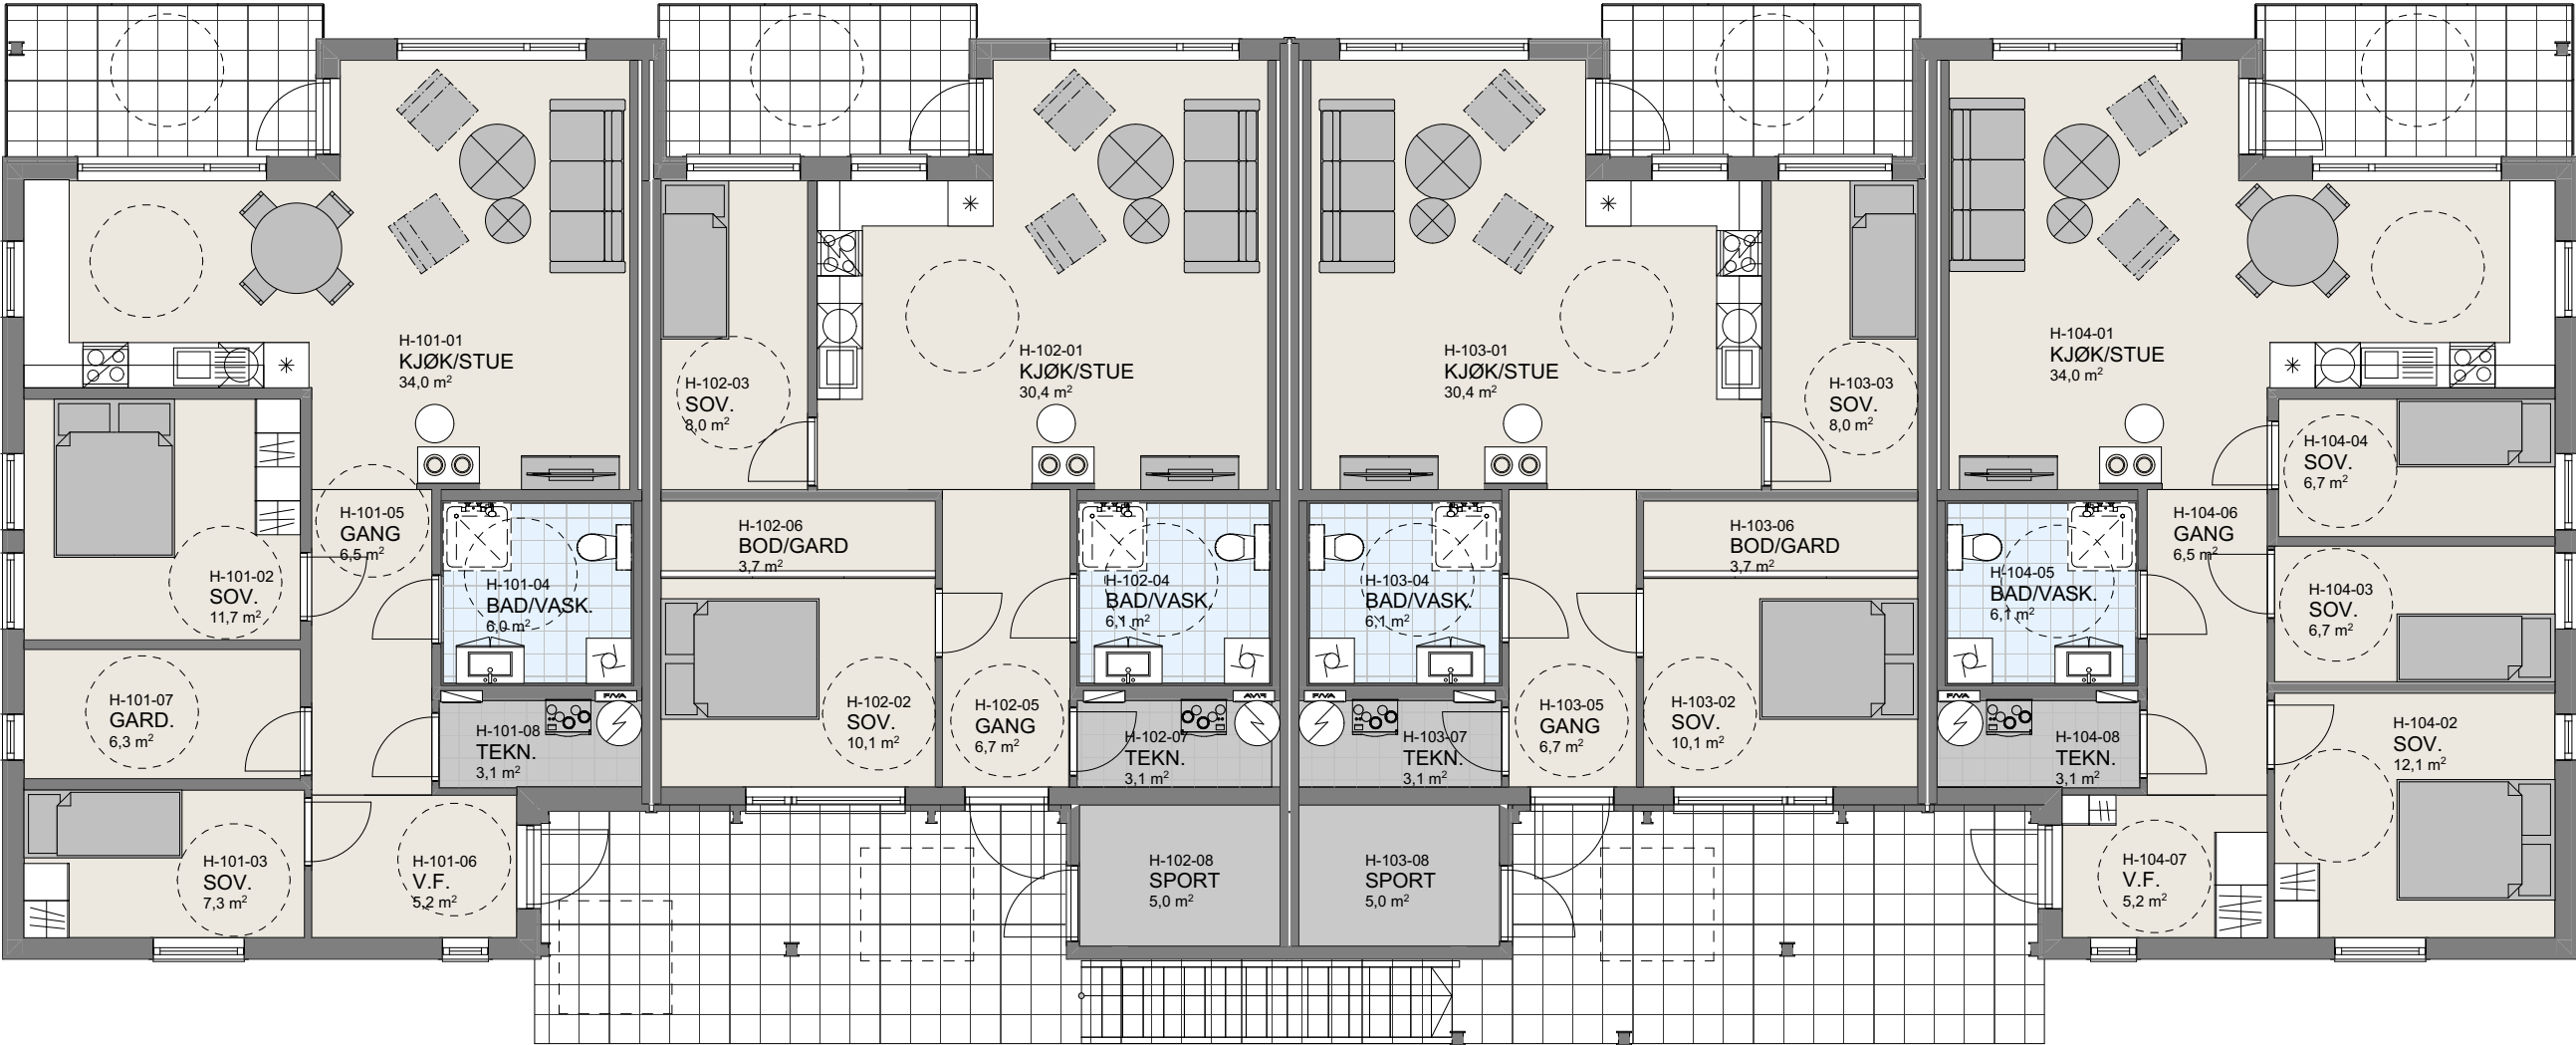

1:100 H. Etasje

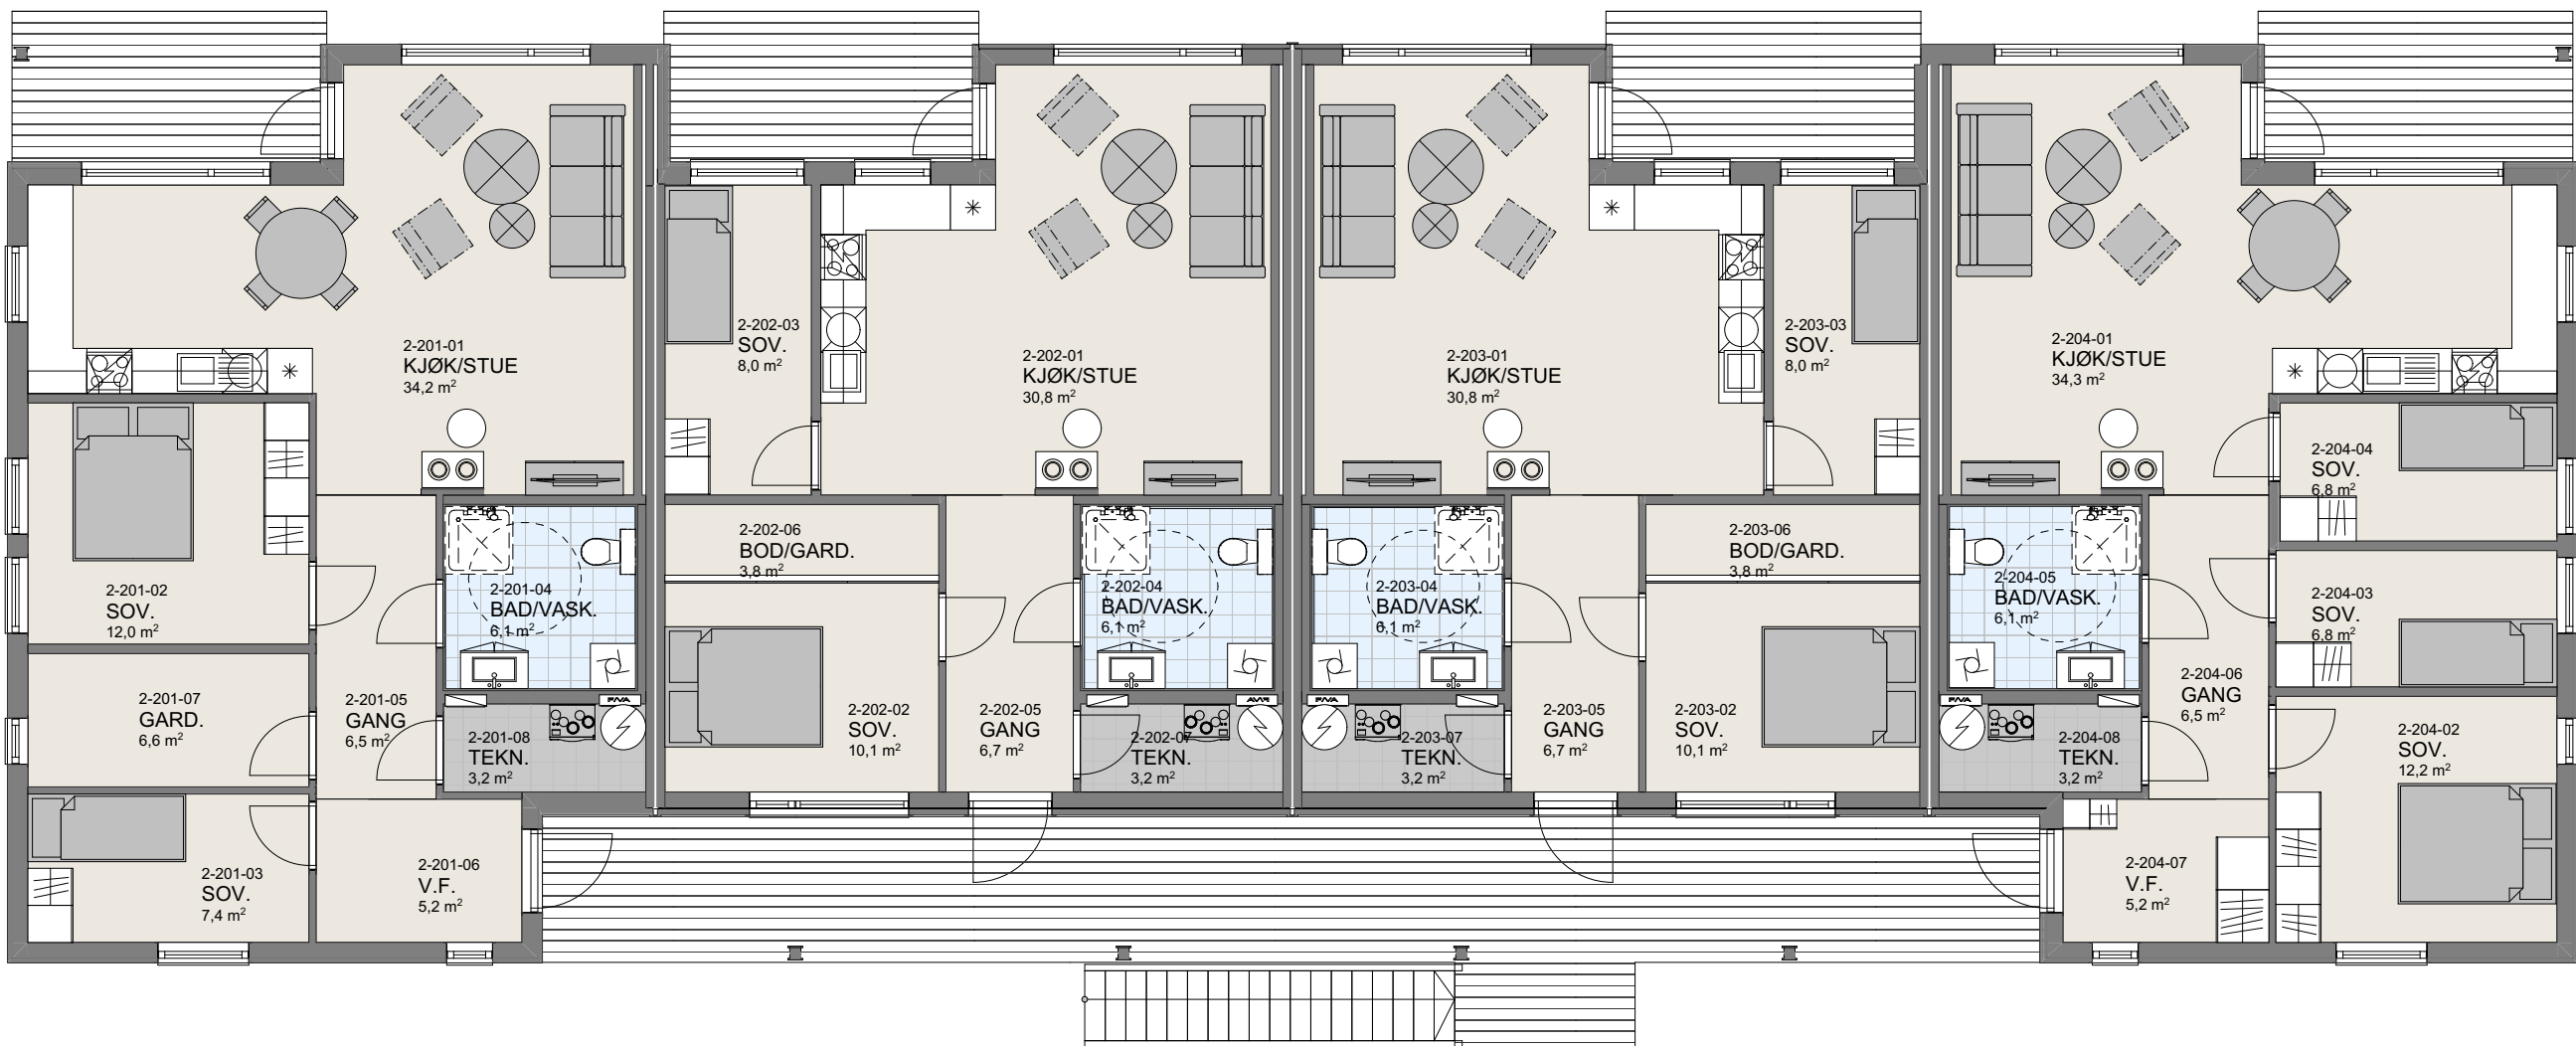

1:100 2.Etasje




1:100 Fasade Sør



1:100 Fasade Øst



1:100 Fasade Nord

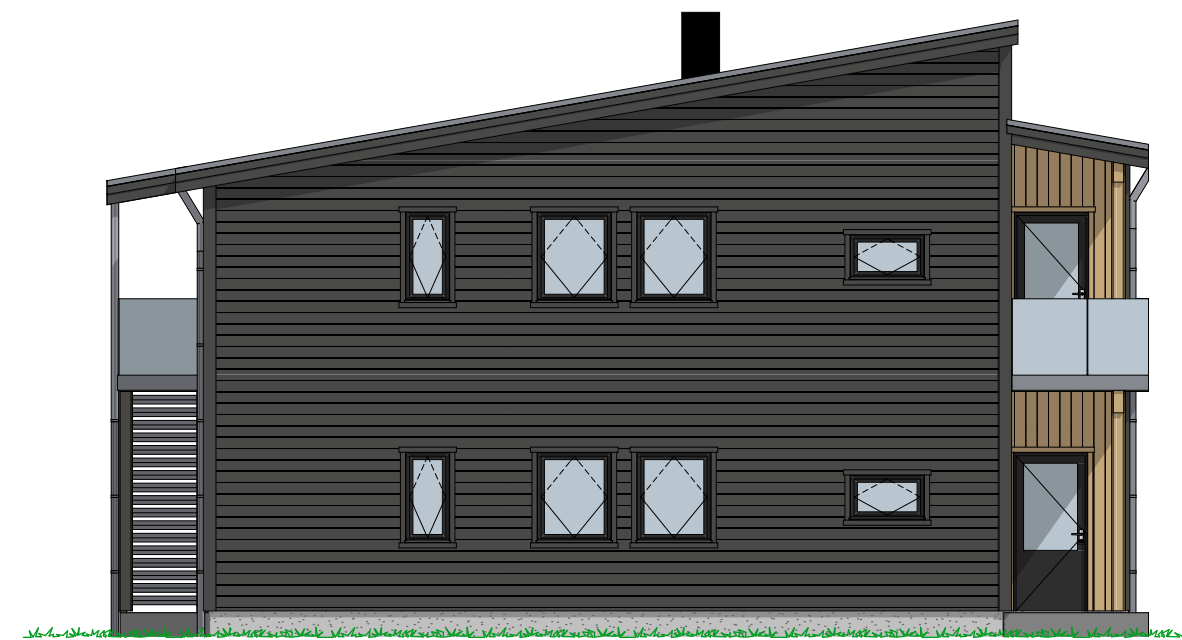

1:100 Fasade Vest

Tiltakshaver Strandvegen 6
Forhandler Sandøy Bygg AS
Strandvegen 6

VESTLANDSHUSGRUPENS ARKITEKTKONTOR - 6018 ÅLESUND - TLF 70178900

Tegningsnr.: 606
Gnr./Bnr.: 13/7
Prosjektnr.: 230039
Dato:

VESTLANDS HUS



Tiltakshaver **Strandvegen 6**
Forhandler **Sandøy Bygg AS**
Strandvegen 6

VESTLANDSHUSGRUPENS ARKITEKTKONTOR - 6018 ÅLESUND - TLF 70178900

Tegningsnr.: 607
Gnr./Bnr.: 13/7
Prosjektnr.: 230039
Dato:


VESTLANDS HUS

