


						 Tiltakshaver: CS Byggpartner AS Forhandler: CS Byggpartner AS Adresse: Nordre Nesvei 2, 3133 Duken
						Hustype : Skogshorn Gnr./Bnr: 28/465 Tegningsnr: 502
						Tiltak : Tomannsbolig Format: A3
						Type tegning : Fasade Øst, Fasade Nord Skala: 1:100
						Fase : Skisseforslag Arkitekt: vh
						Er tegninger klart for kontrakt og søknad? Nei Brannklasse: 1 Risikoklasse: 4 Dato: 15.09.2023 Prosjektnr: 230148
						VESTLANDSHUS ARKITEKTER AS - 6018 ÅLESUND - TLF 70178900 TEGNINGEN MÅ HVERKEN HELT ELLER DELVIS KOPIERES ELLER BENYTTES VED TILTAK SOM VESTLANDSHUS IKKE MEDVIRKER I
01	Sportsbod - Diverse endringer i plan	16.11.2023	hhg			
02	Større verandaer	24.11.2023	hhg			
03	Gjennomsnittlig planert terrenghøyde	12.06.2024	hhg			
Rev.	Beskrivelse	Dato	Sign.	Kontr.		

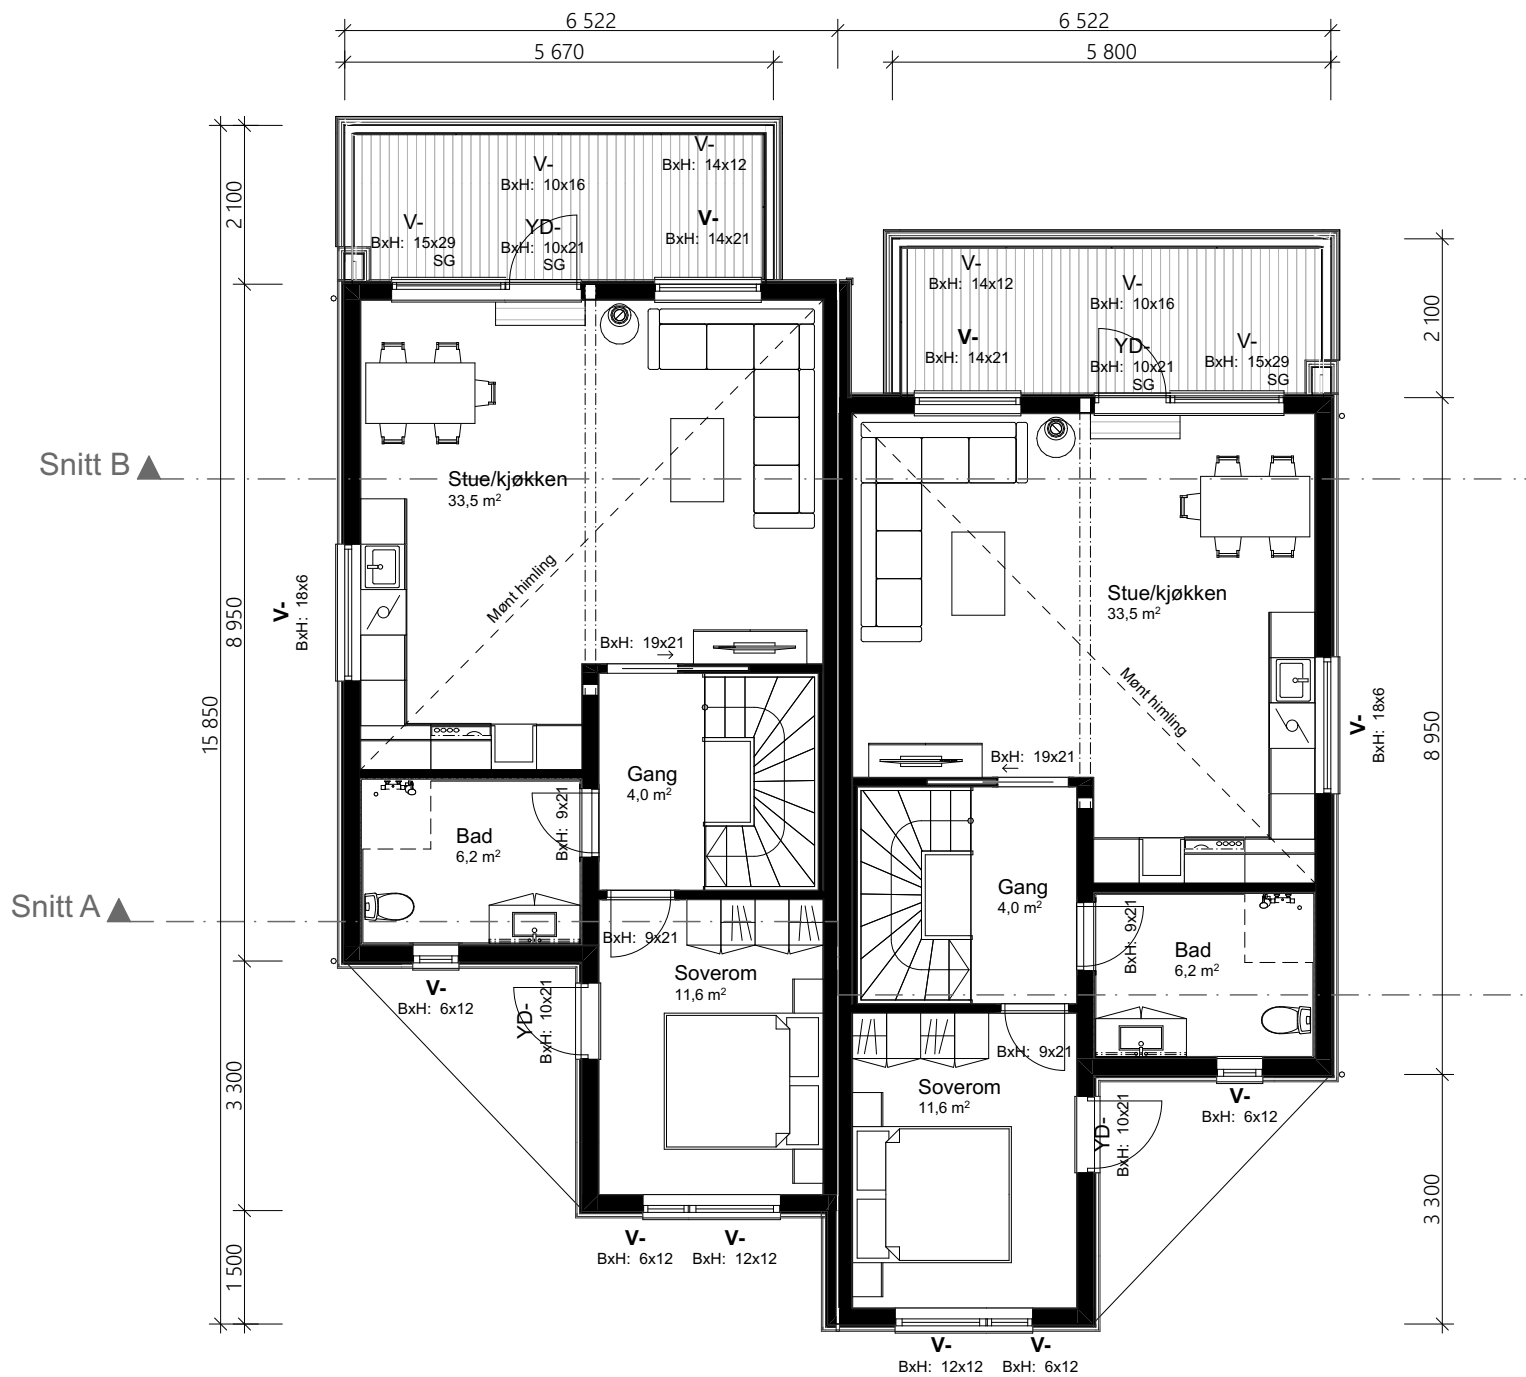

1:100 H. etasje

Arealberegninger iht. NS-3940		
BRA		
U-etg nr. 2 OA	8,8	
U-etg nr. 2	59,2	
U-etg nr. 1 OA	4,4	
U-etg nr. 1	59,5	
U-etg Lydvegg	4,0	
H-etg nr. 2	61,9	
H-etg nr. 1	61,9	
H-etg Lydvegg	4,0	
	263,8 m²	
P-ROM		
U-etg nr. 2	52,7	
U-etg nr. 1	52,7	
H-etg nr. 2	61,9	
H-etg nr. 1	61,9	
	229,3 m²	
BYA		
Overbygd	25,3	
Bygningskropp	144,1	
	169,4 m²	

--	--	

[illegible]



Technical drawing of a house cross-section showing structural details and dimensions. The drawing includes a central vertical axis and two symmetrical halves. Key dimensions and features are labeled:

- Roof Pitch:** Indicated as $36,0^\circ$ on the right side.
- Horizontal Dimensions:**
 - Top horizontal distance between vertical supports: 5 876
 - Bottom horizontal distance between vertical supports: 2 420
- Vertical Dimensions:**
 - Height from the top horizontal line to the roof peak: 1 900
 - Height from the bottom horizontal line to the roof peak: 2 420
- Structural Elements:**
 - Thick black lines represent structural walls and roof.
 - Thin lines represent internal partitions and floor/ceiling.
 - Staircases are shown in the central area.
 - Foundations and ground level are indicated at the bottom.

						 VESTLANDS HUS Arkitekter	Tiltakshaver: CS Byggpartner AS				
							Forhandler: CS Byggpartner AS				
							Adresse: Nordre Nesvei 2, 3133 Duken				
					Hustype :		Skogshorn	Gnr./Bnr:	28/465	Tegningsnr:	505
					Tiltak :		Tomannsbolig		Format:	A3	
					Type tegning :		Snitt B, Snitt A		Skala:	1:100	
						Fase :	Skisseforslag		Arkitekt:	vh	
01	Sportsbod - Diverse endringer i plan	16.11.2023	hhg			Er tegninger klarert for kontrakt og søknad?	Nei	Brannklasse: 1	Dato:	15.09.2023	
02	Større verandaer	24.11.2023	hhg					Risikoklasse: 4	Prosjektnr:	230148	
03	Gjennomsnittlig planert terrenghøyde	12.06.2024	hhg								
Rev. Beskrivelse		Dato	Sign.	Kontr.							
VESTLANDSHUS ARKITEKTER AS - 6018 ÅLESUND - TLF 70178900 TEGNINGEN MÅ HVERKEN HELT ELLER DELVIS KOPIERES ELLER BENYTTES VED TILTAK SOM VESTLANDSHUS IKKE MEDVIRKER I											