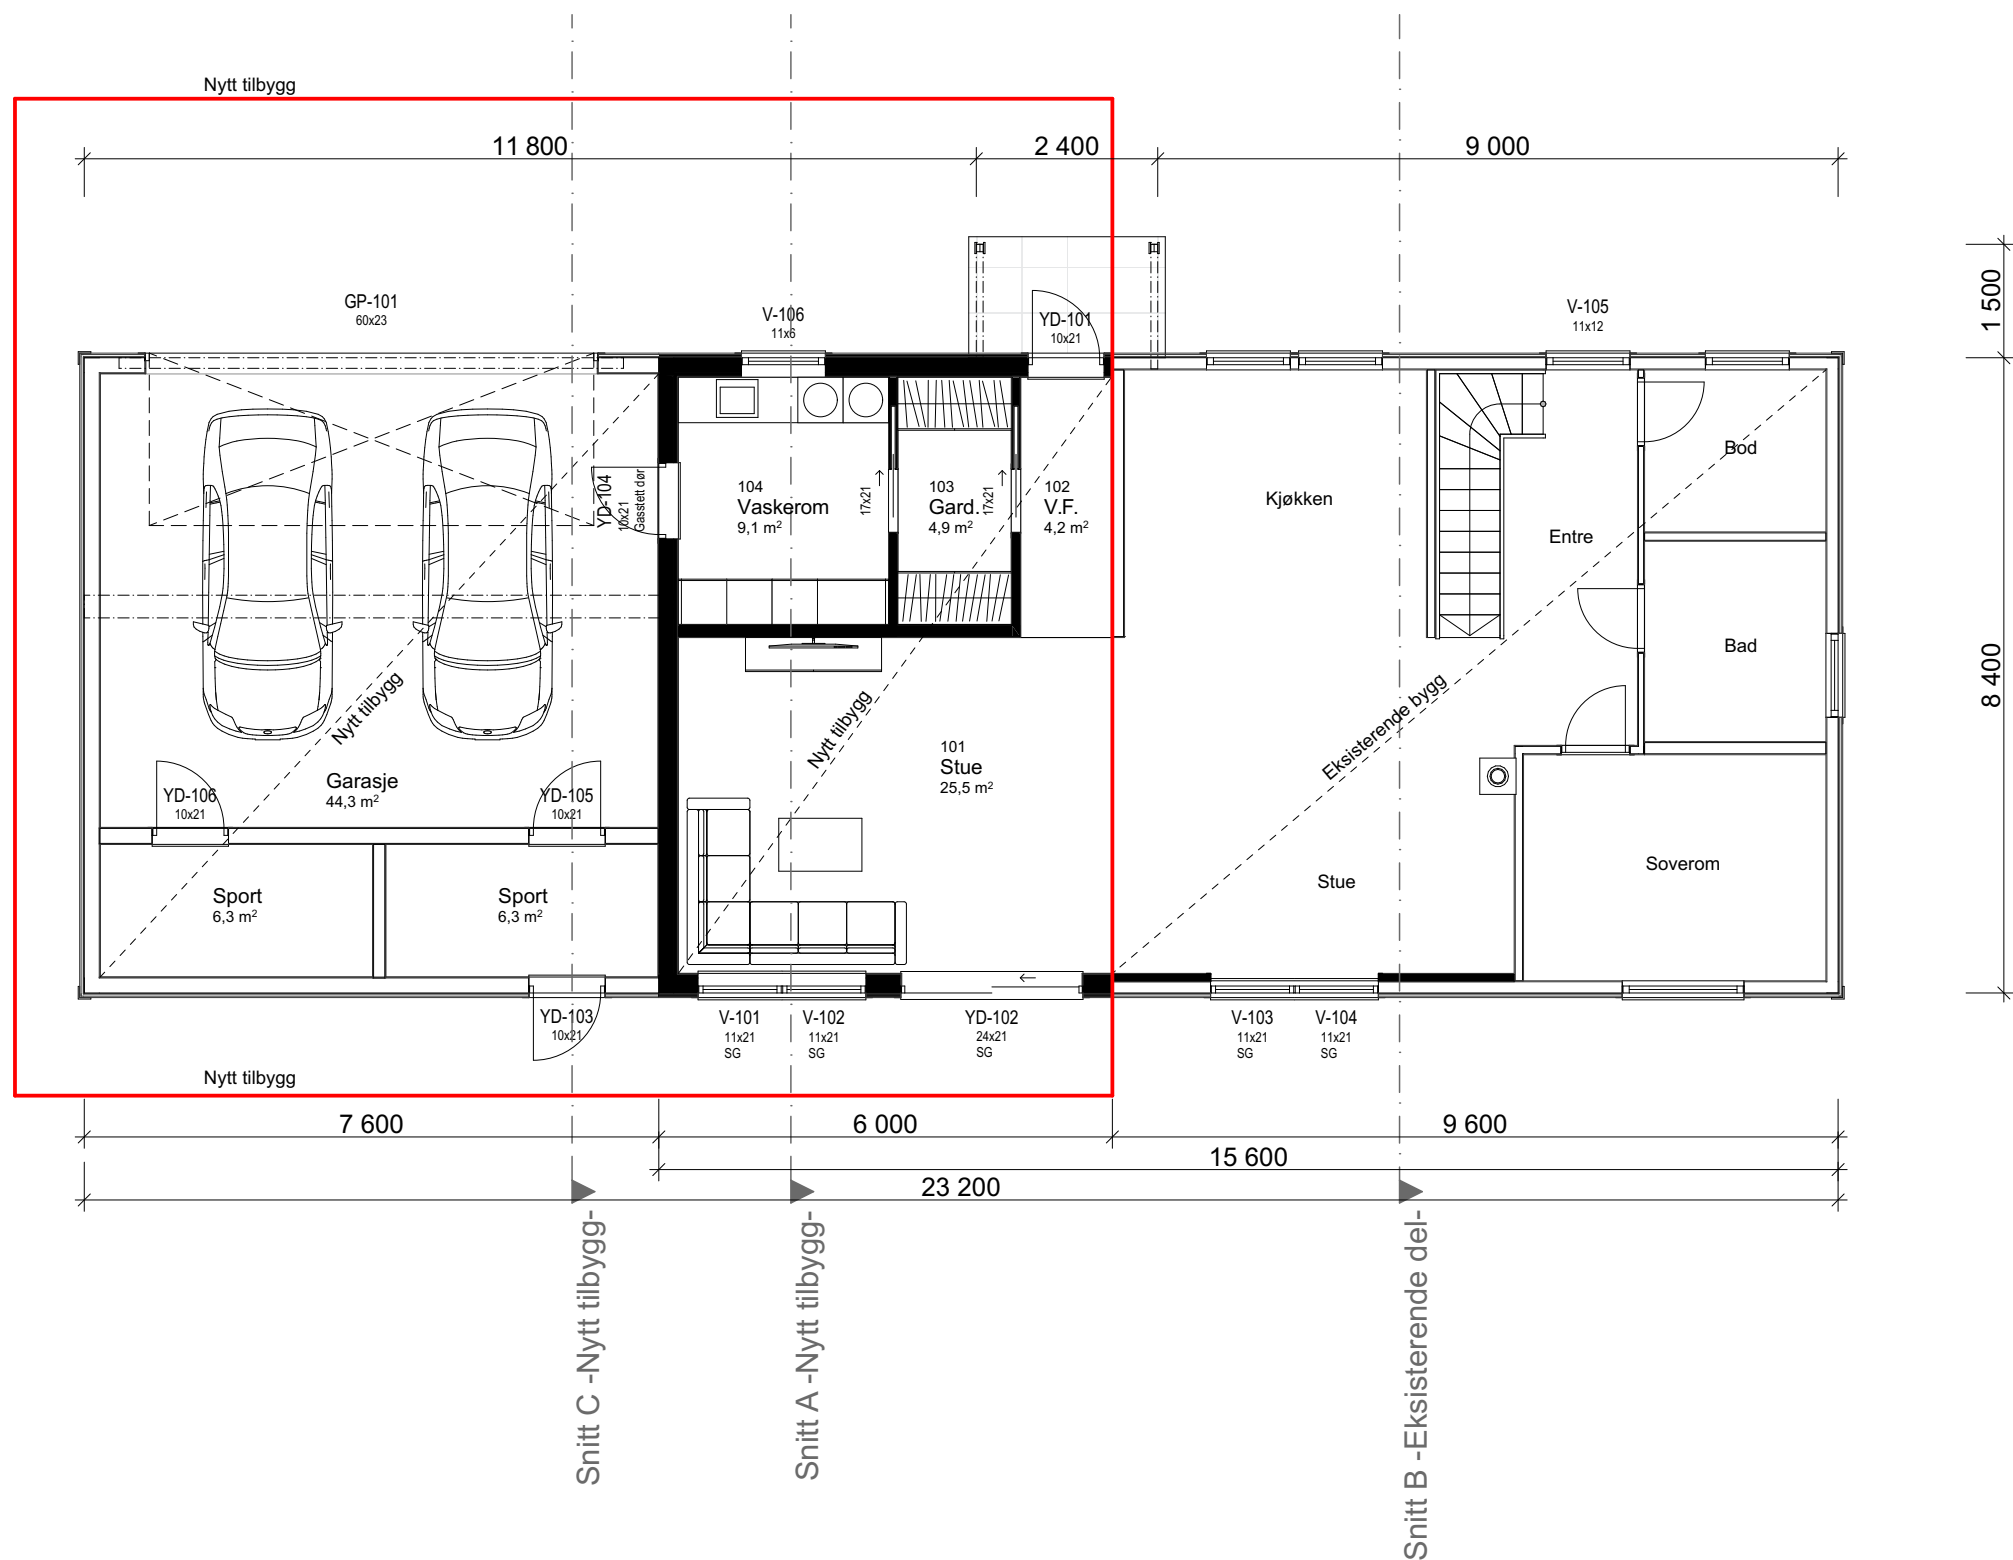


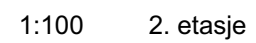
[illegible]

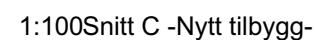
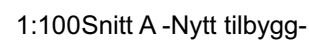
[illegible]



1:100 H. etasje

Arealberegninger iht. NS-3940		
BRA		
	H-etg NY DEL	45,3
	H-etg Garasje/sport NY DEL	58,9
	Eksisterende garasje	50,0
	Eksisterende bolig	114,8
	2-etg NY DEL	23,3
		292,3 m²
BYA		
	Nytt tilbygg	115,9
	Eksisterende garasje	50,0
	Eksisterende bolig	86,3
		252,2 m²
BTA		
	Ny garasje-del	49,7
		49,7 m²

[illegible]

[illegible]