


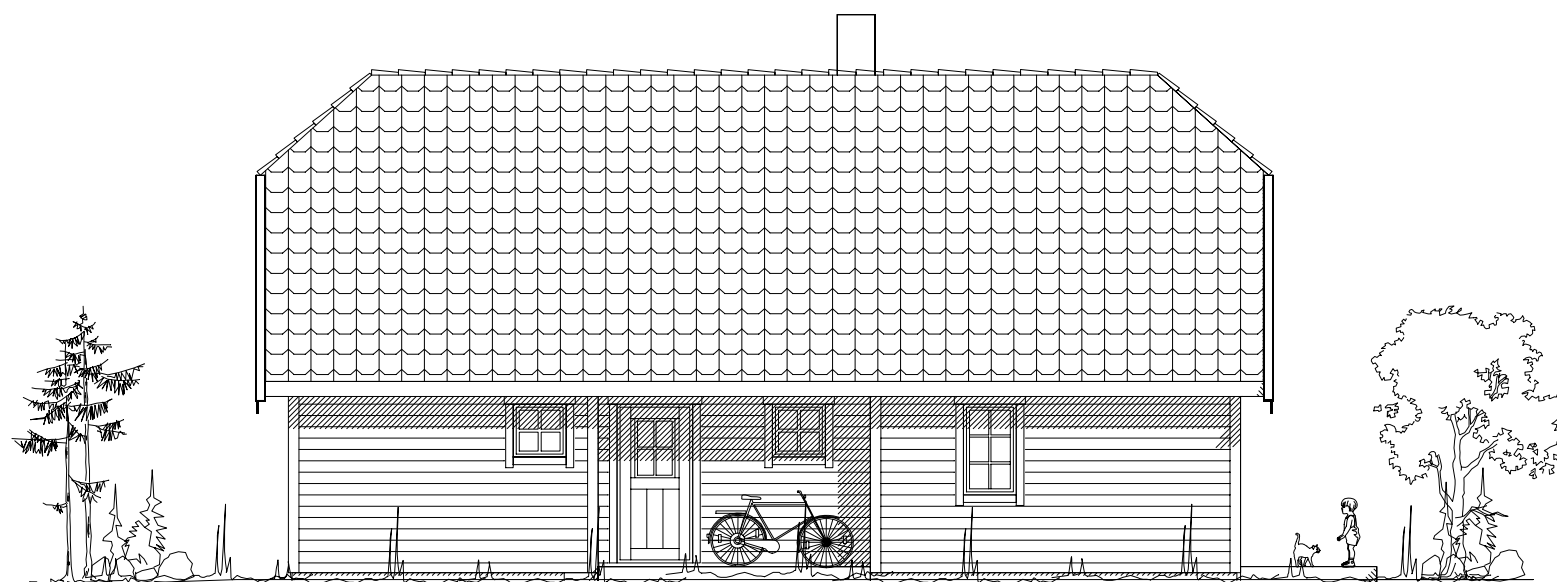

Fasade mot




Fasade mot



Fasade mot



Fasade mot

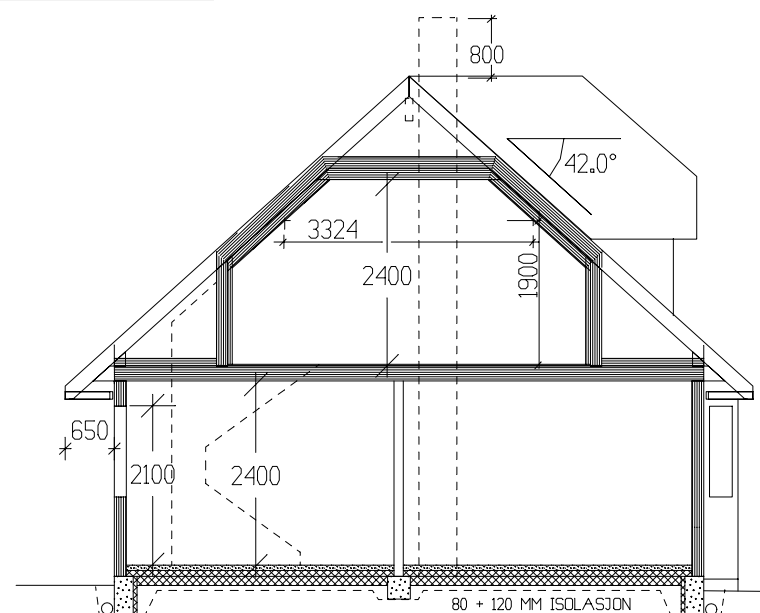

SNITT

Tiltakshaver:

Leverandør:

HUSTYPE: 120-31+

FASADER / SNITT

DATO 02.07.02

REV.1

REV.2

REV.3


SKALA 1 : 100

DATA DESIGN SYSTEM

G.nr.

Br.nr.

ER TEGNING KONTROLLERT
I H.T. SJEKKLISTER ?

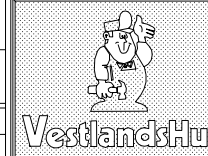

TEGNINGS NR.
502

PROSJ.NR.
863w

VestlandsHusgruppens arkitektkontor – 6018 Alesund – Tlf. 70 17 89 00

TEGNINGEN MÅ HVERKEN HELT ELLER DELVIS KOPIERES ELLER BENYTTES VED TILTAK SOM VESTLANDSHUS IKKE MEDVIRKER I.