


P-ROM		
	2 etg	59,9
	1 etg	121,0
		180,9 m²

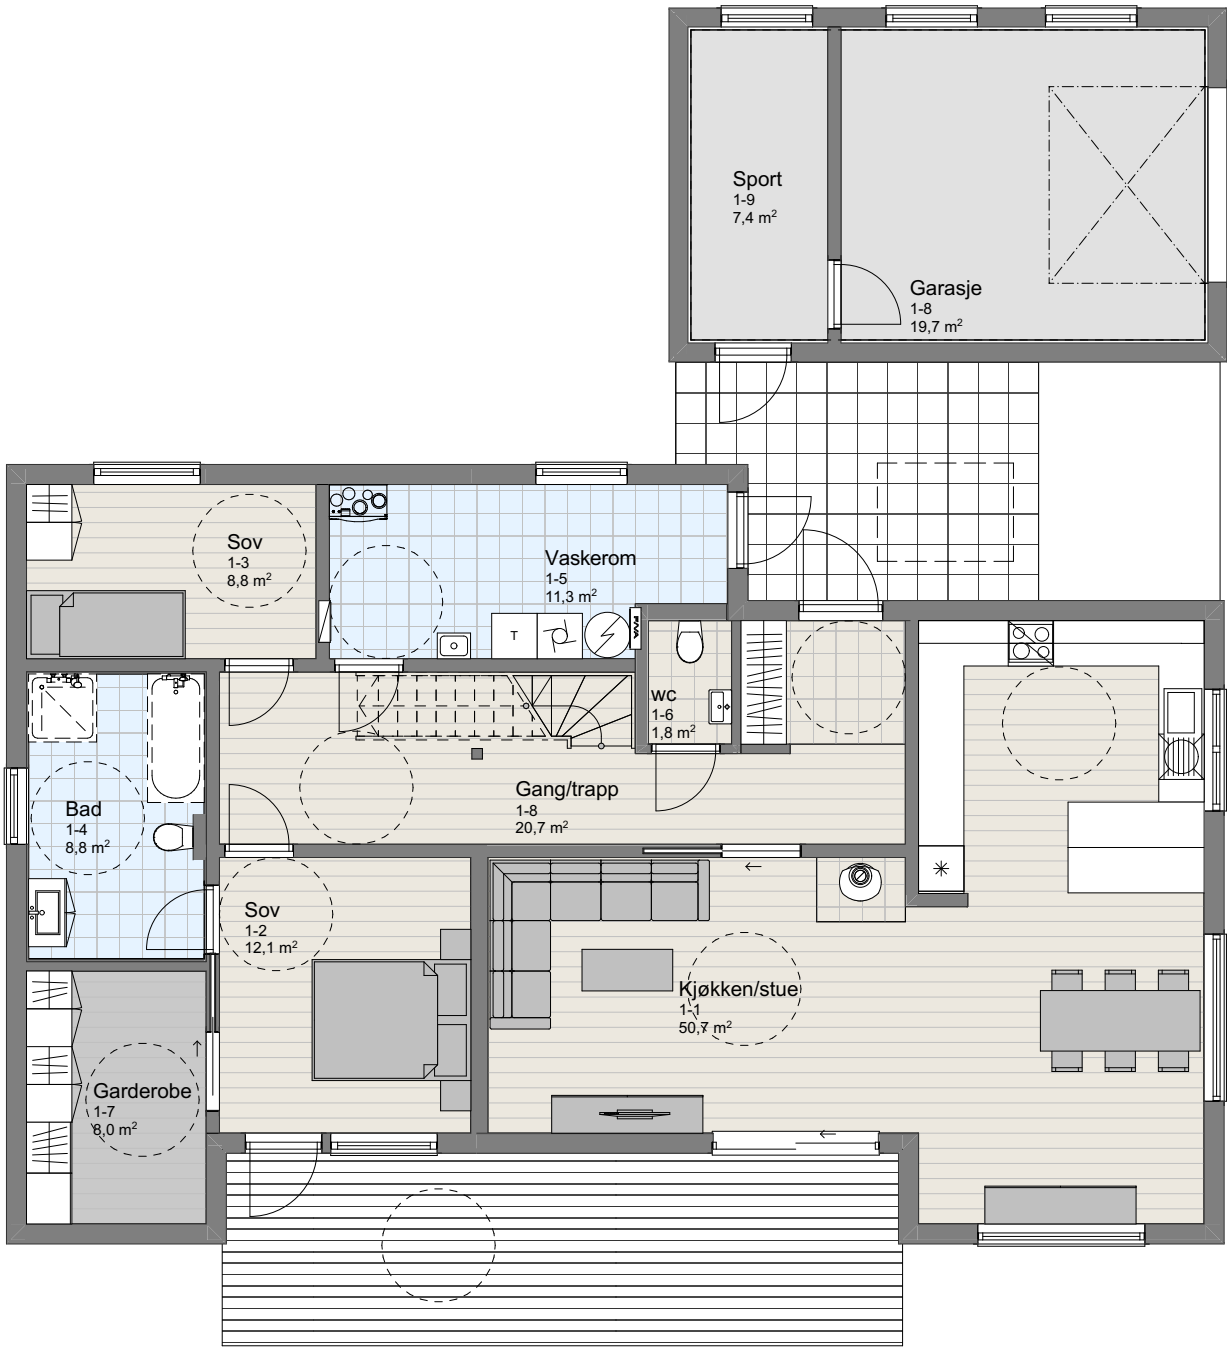

1:100 H. Etasje

P-ROM


2 etg	59,9
1 etg	121,0
	180,9 m²

Tiltakshaver Thea Lindtner og Bjarne Øpstebø**Forhandler** Traa Bygg AS**Leirvegen 21, 4262 Avaldsnes**


Tegningsnr.: 603
Gnr./Bnr.: 127/9
Prosjektnr.: 190208
Dato: 09.12.19

VESTLANDSHUSGRUPPENS ARKITEKTKONTOR - 6018 ÅLESUND - TLF 70178900


TEGNINGEN MÅ HVERKEN HELT ELLER DELVIS KOPIERES ELLER BENYTTES VED TILTAK SOM VESTLANDSHUSIKKE MEDVIRKER I

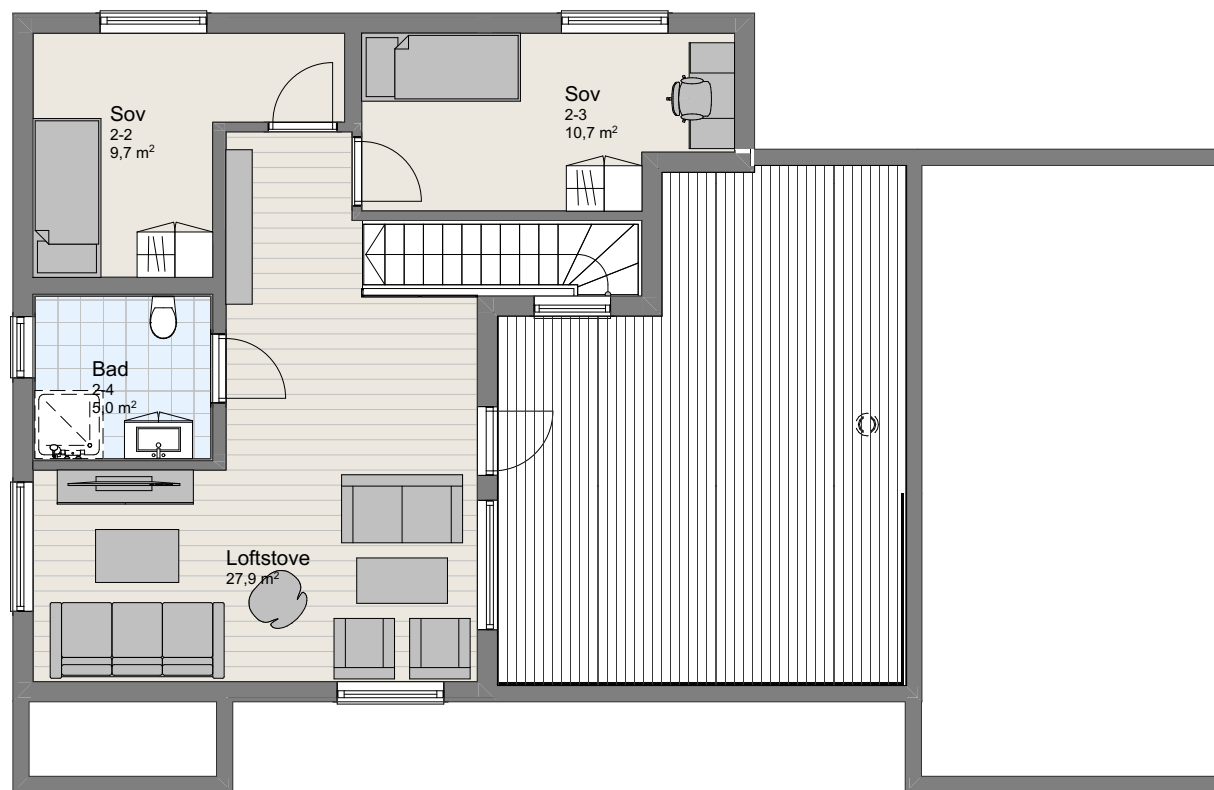**VESTLANDS HUS**

1:100 2.Etasje

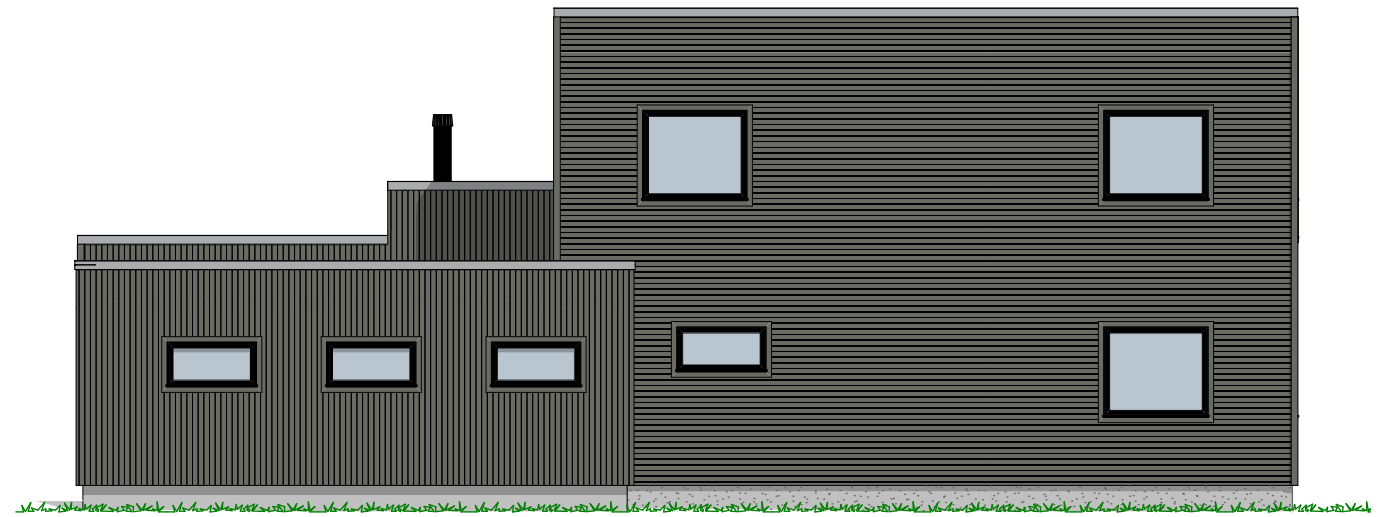


1:100 Fasade Nord

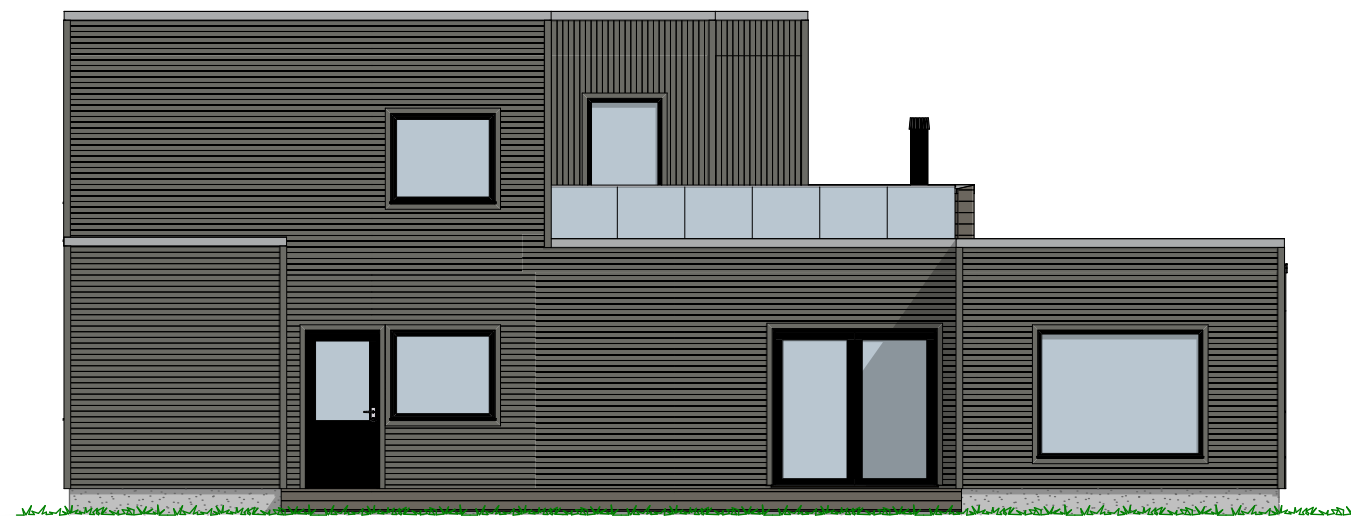

1:100 Fasade Sør



1:100 Fasade Vest

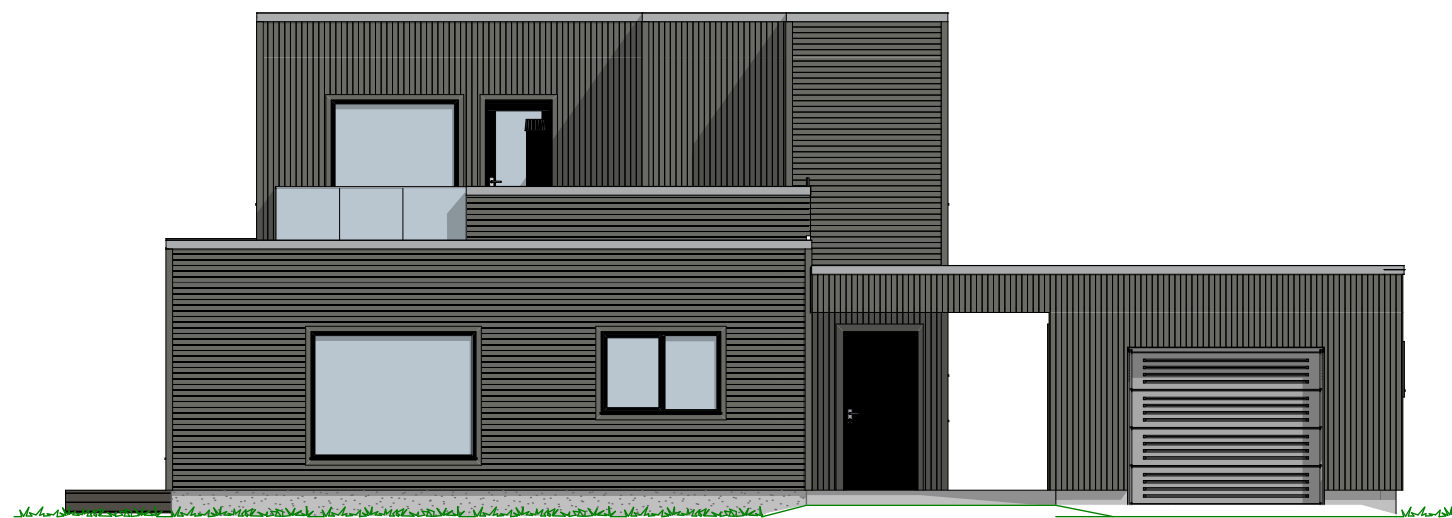

1:100 Fasade Øst