




1:100 H. Etasje


P-ROM
140,2 m²



P-ROM
136,3 m²

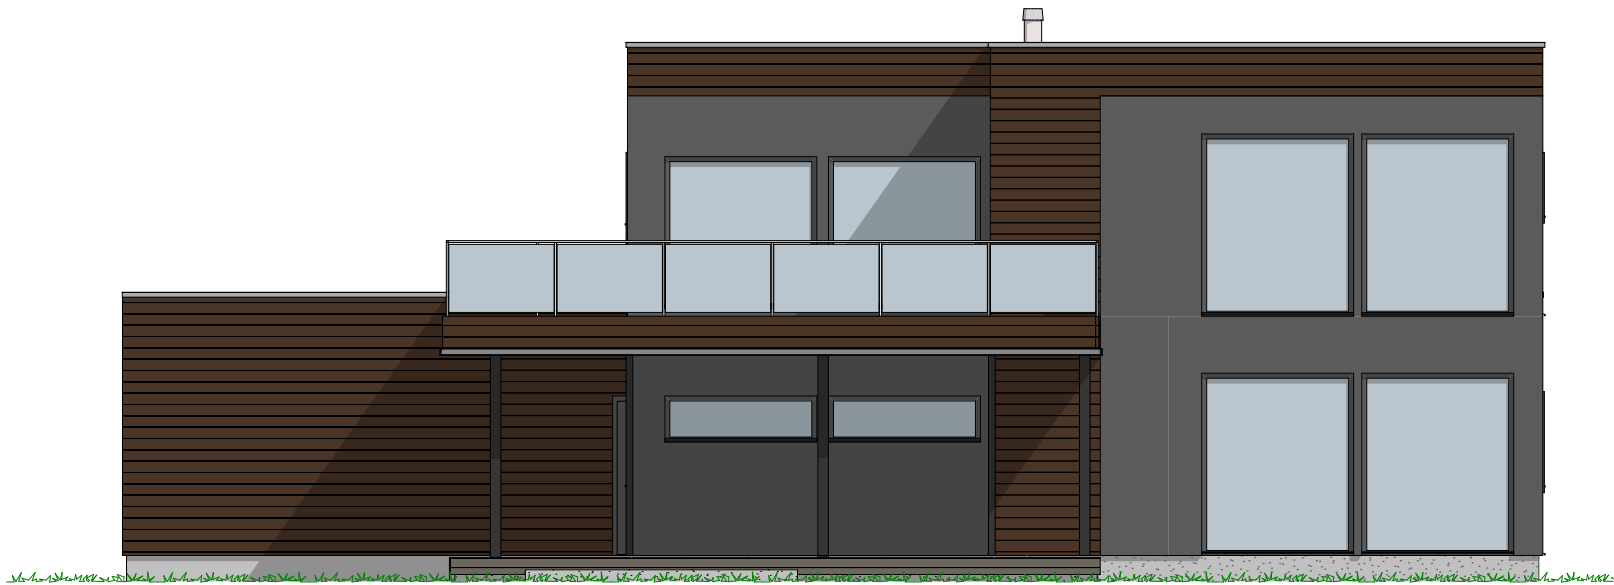

1:100 Fasade Sør

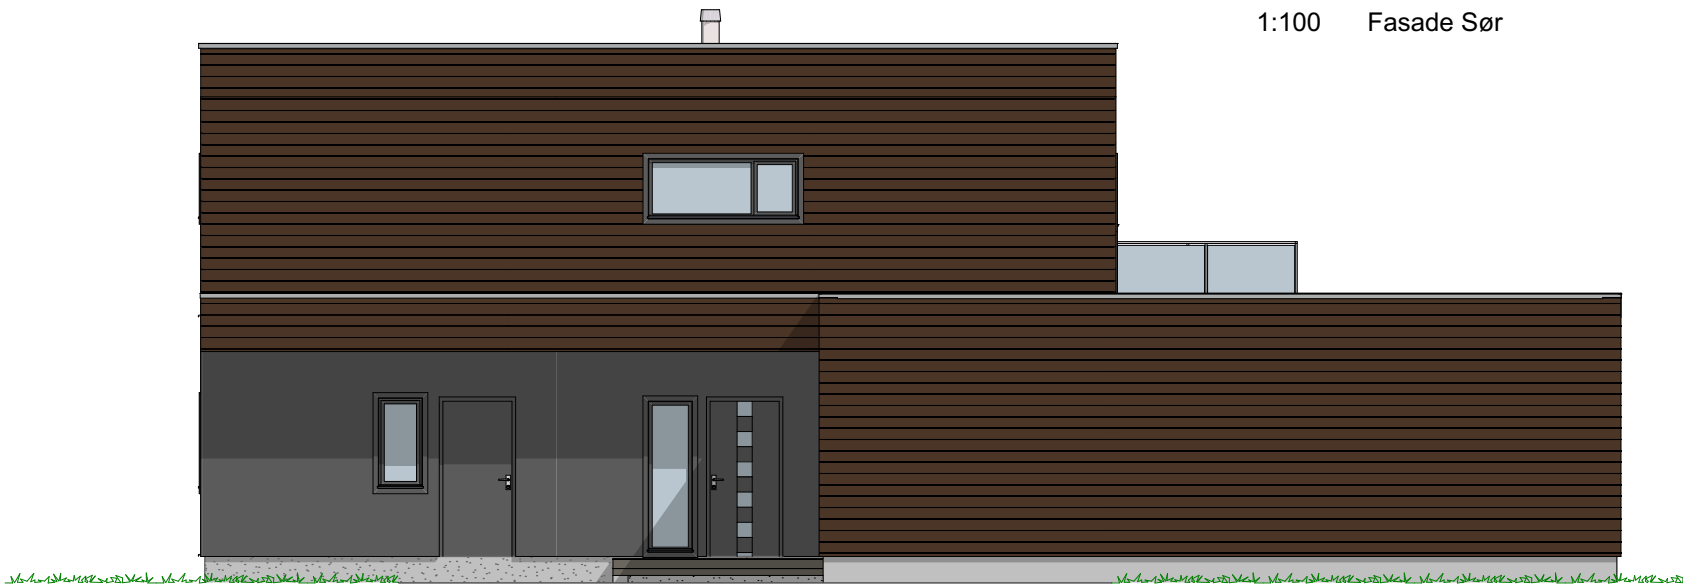

1:100 Fasade Nord

Tiltakshaver Mari Jakobsen og Roy Even Hagensen
Forhandler Cellin Bygg Tjenester AS
Dvergveien 14

VESTLANDSHUSGRUPPENS ARKITEKTKONTOR - 6018 ÅLESUND - TLF 70178900

Tegningsnr.: 605
Gnr./Bnr.: 59/323
Prosjektnr.: 200198
Dato:



1:100 Fasade Vest



1:100 Fasade Øst