


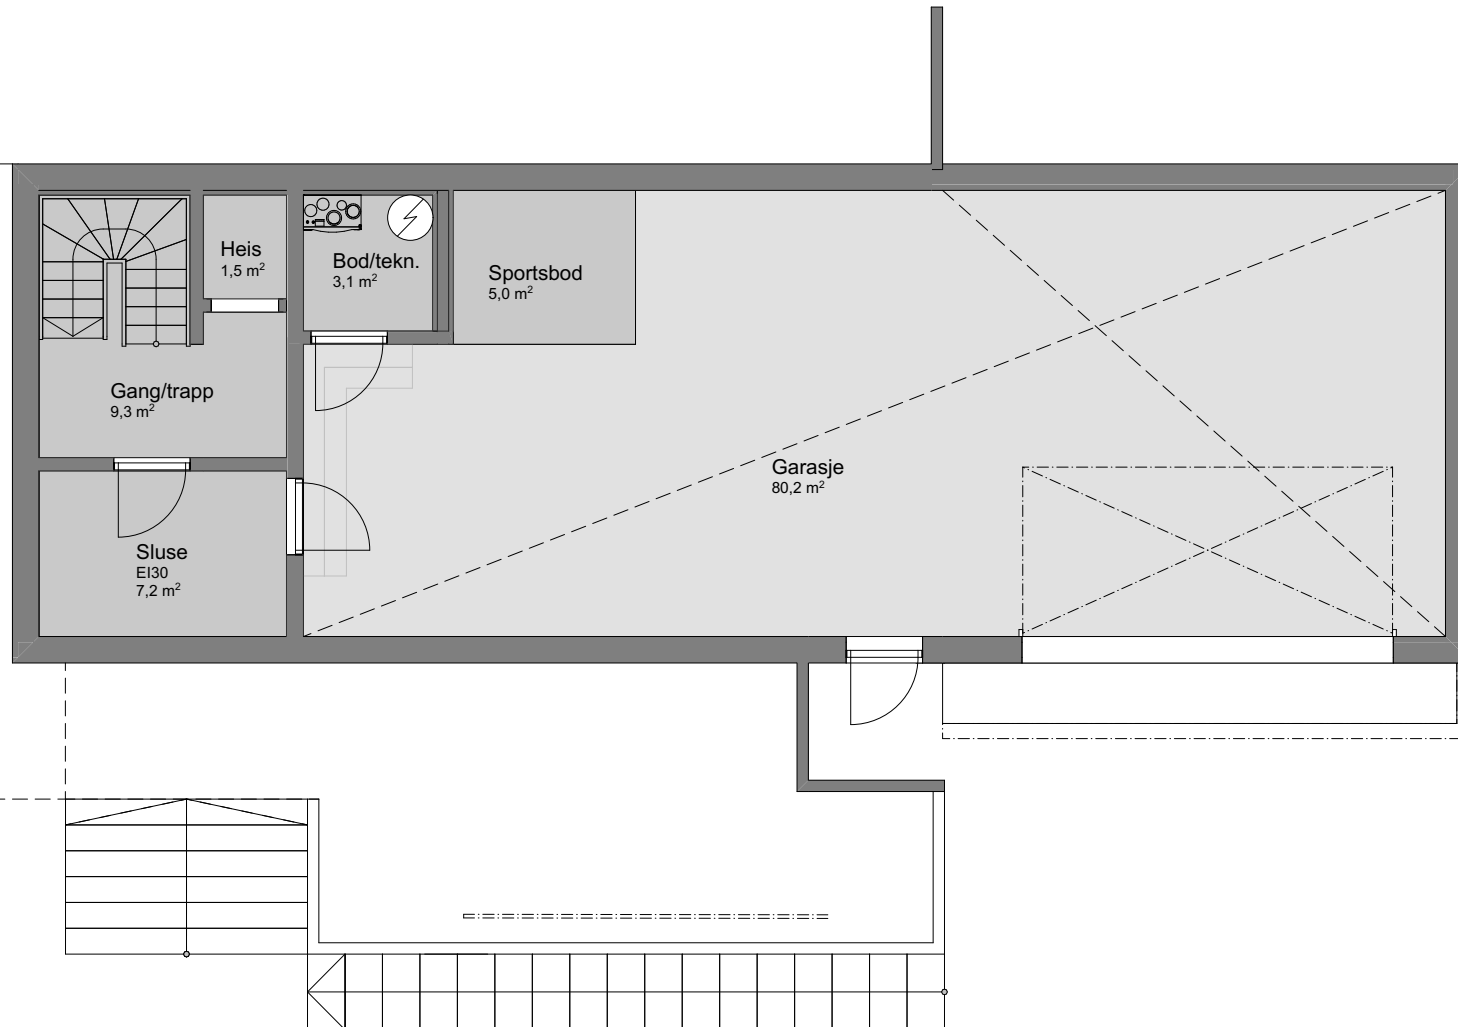


Tiltakshaver **Andreas Kraaboel**
Forhandler **Vestkyst Bygg AS**
Sundvegen 1551, 5378 Klokkevik, Øygarden

VESTLANDSHUSGRUPPENS ARKITEKTKONTOR - 6018 ÅLESUND - TLF 70178900

Tegningsnr.: 602
Gnr./Bnr.: 111/59
Prosjektnr.: 220126
Dato: 08.06.2022

VESTLANDS HUS

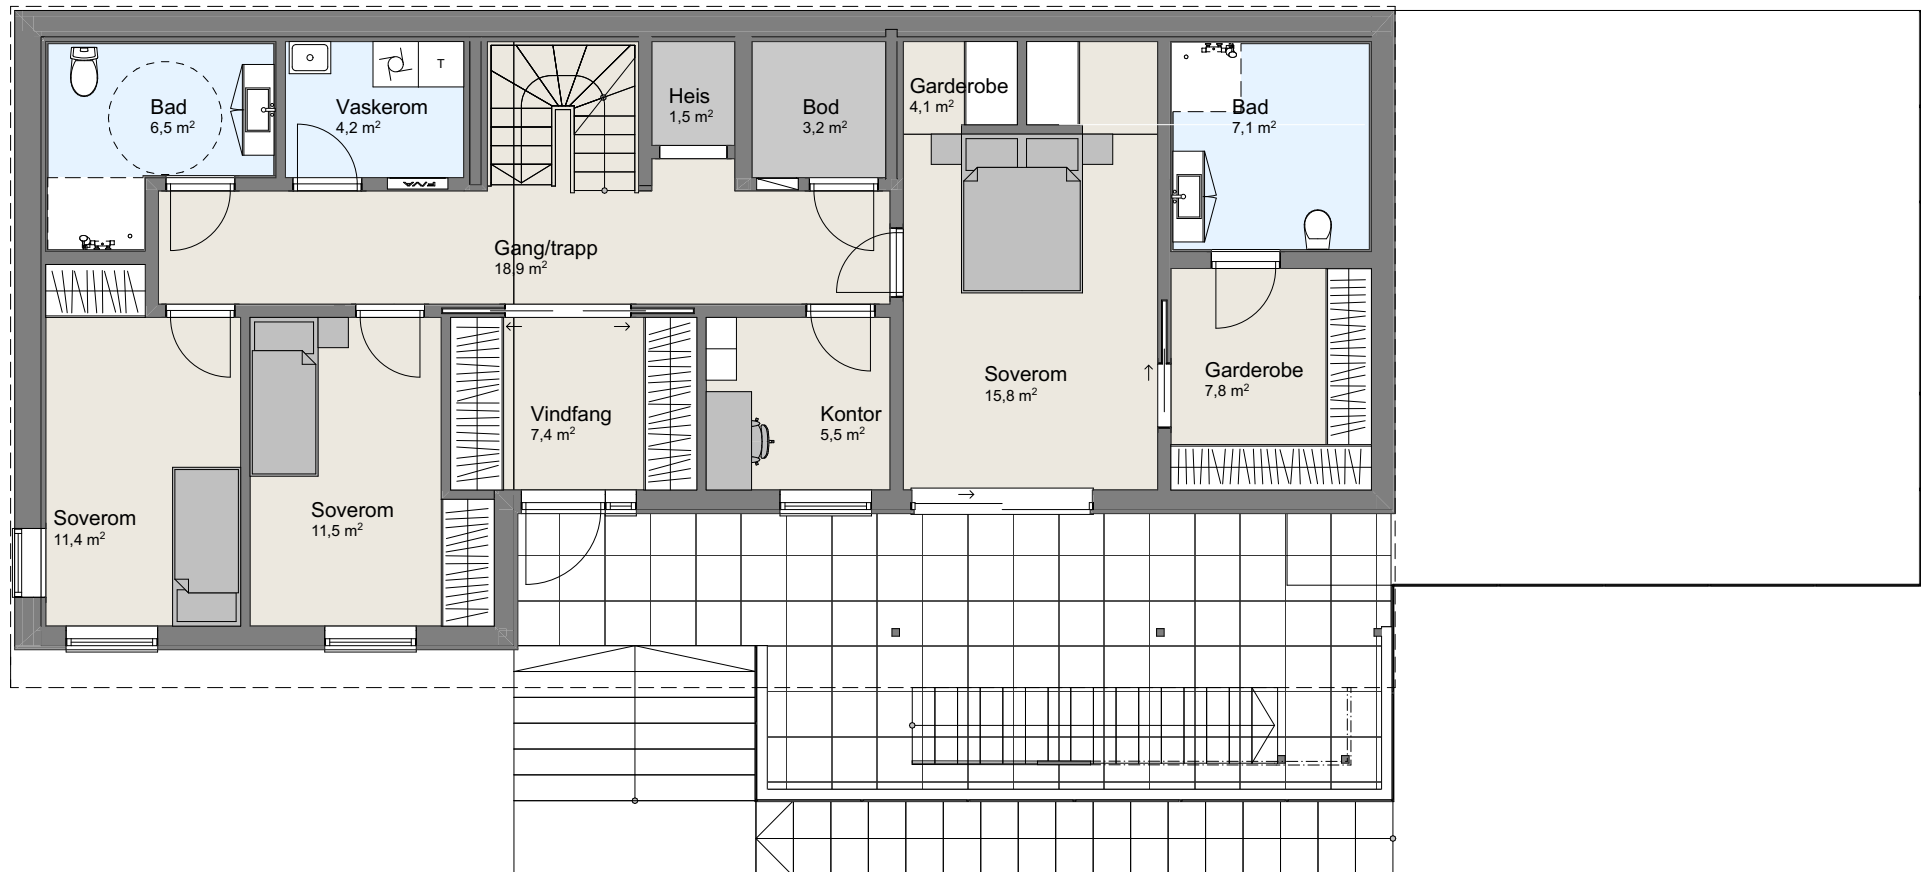


1:100 U. Etasje



Tiltakshaver **Andreas Kraaboel**
Forhandler **Vestkyst Bygg AS**
Sundvegen 1551, 5378 Klokkekarvik, Øygarden
VESTLANDSHUSGRUPPENS ARKITEKTKONTOR - 6018 ÅLESUND - TLF 70178900



Tegningsnr.: 603
Gnr./Bnr.: 111/59
Prosjektnr.: 220126
Dato: 08.06.2022

VESTLANDS HUS

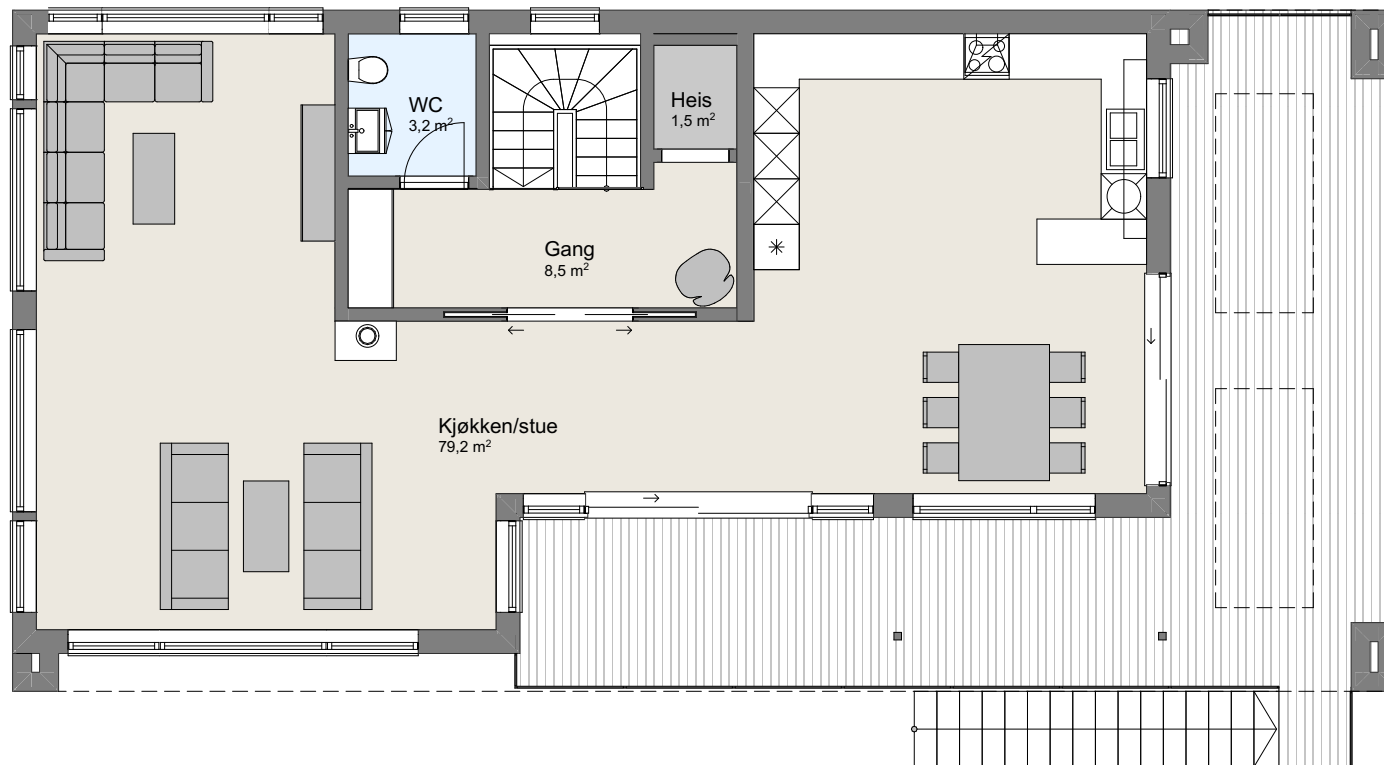

1:100 H. Etasje

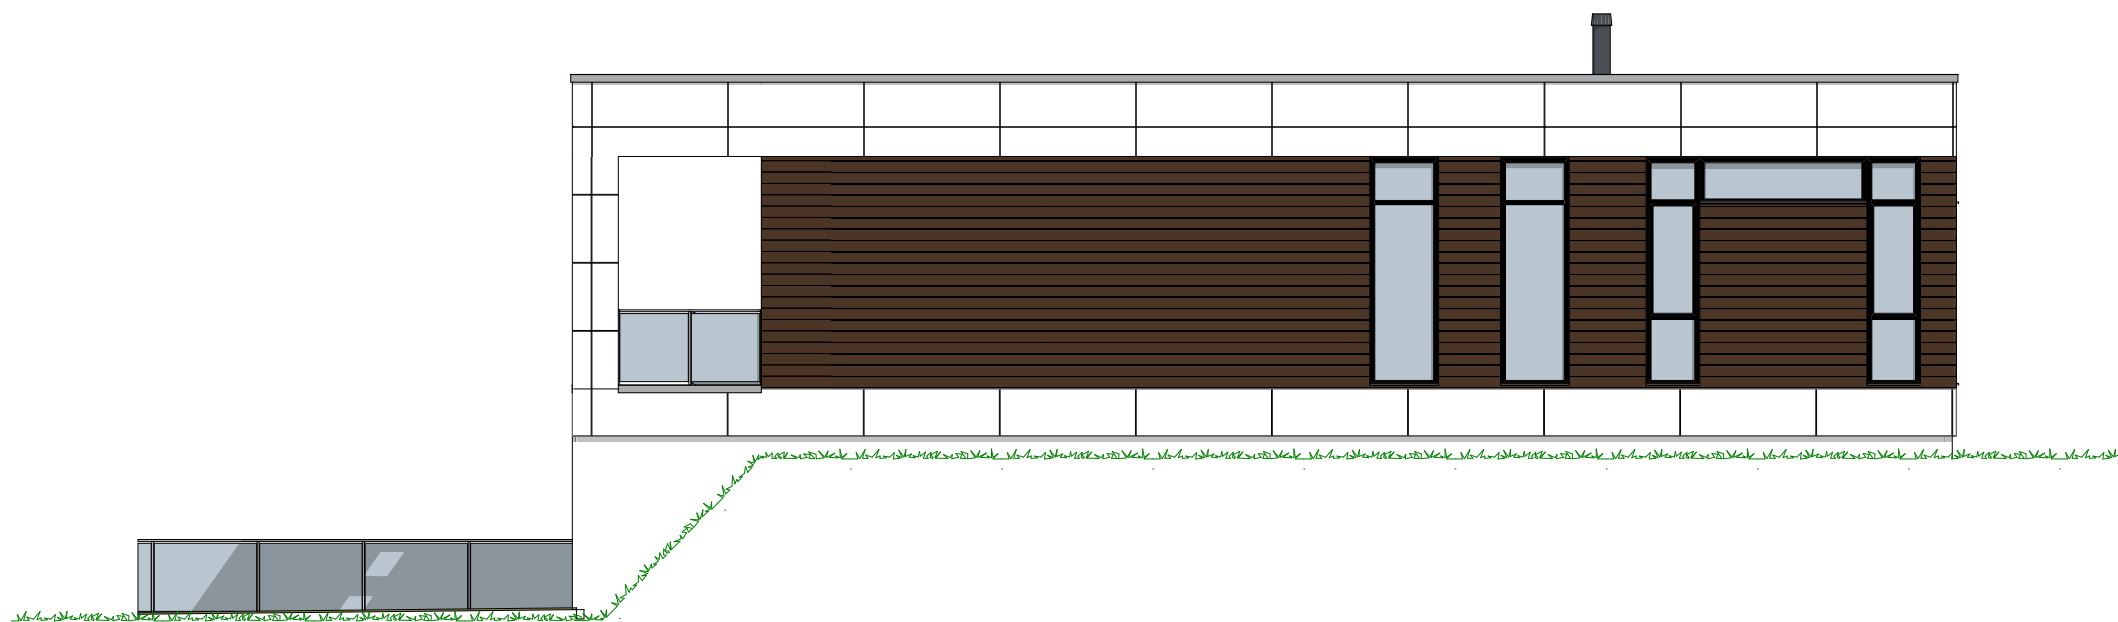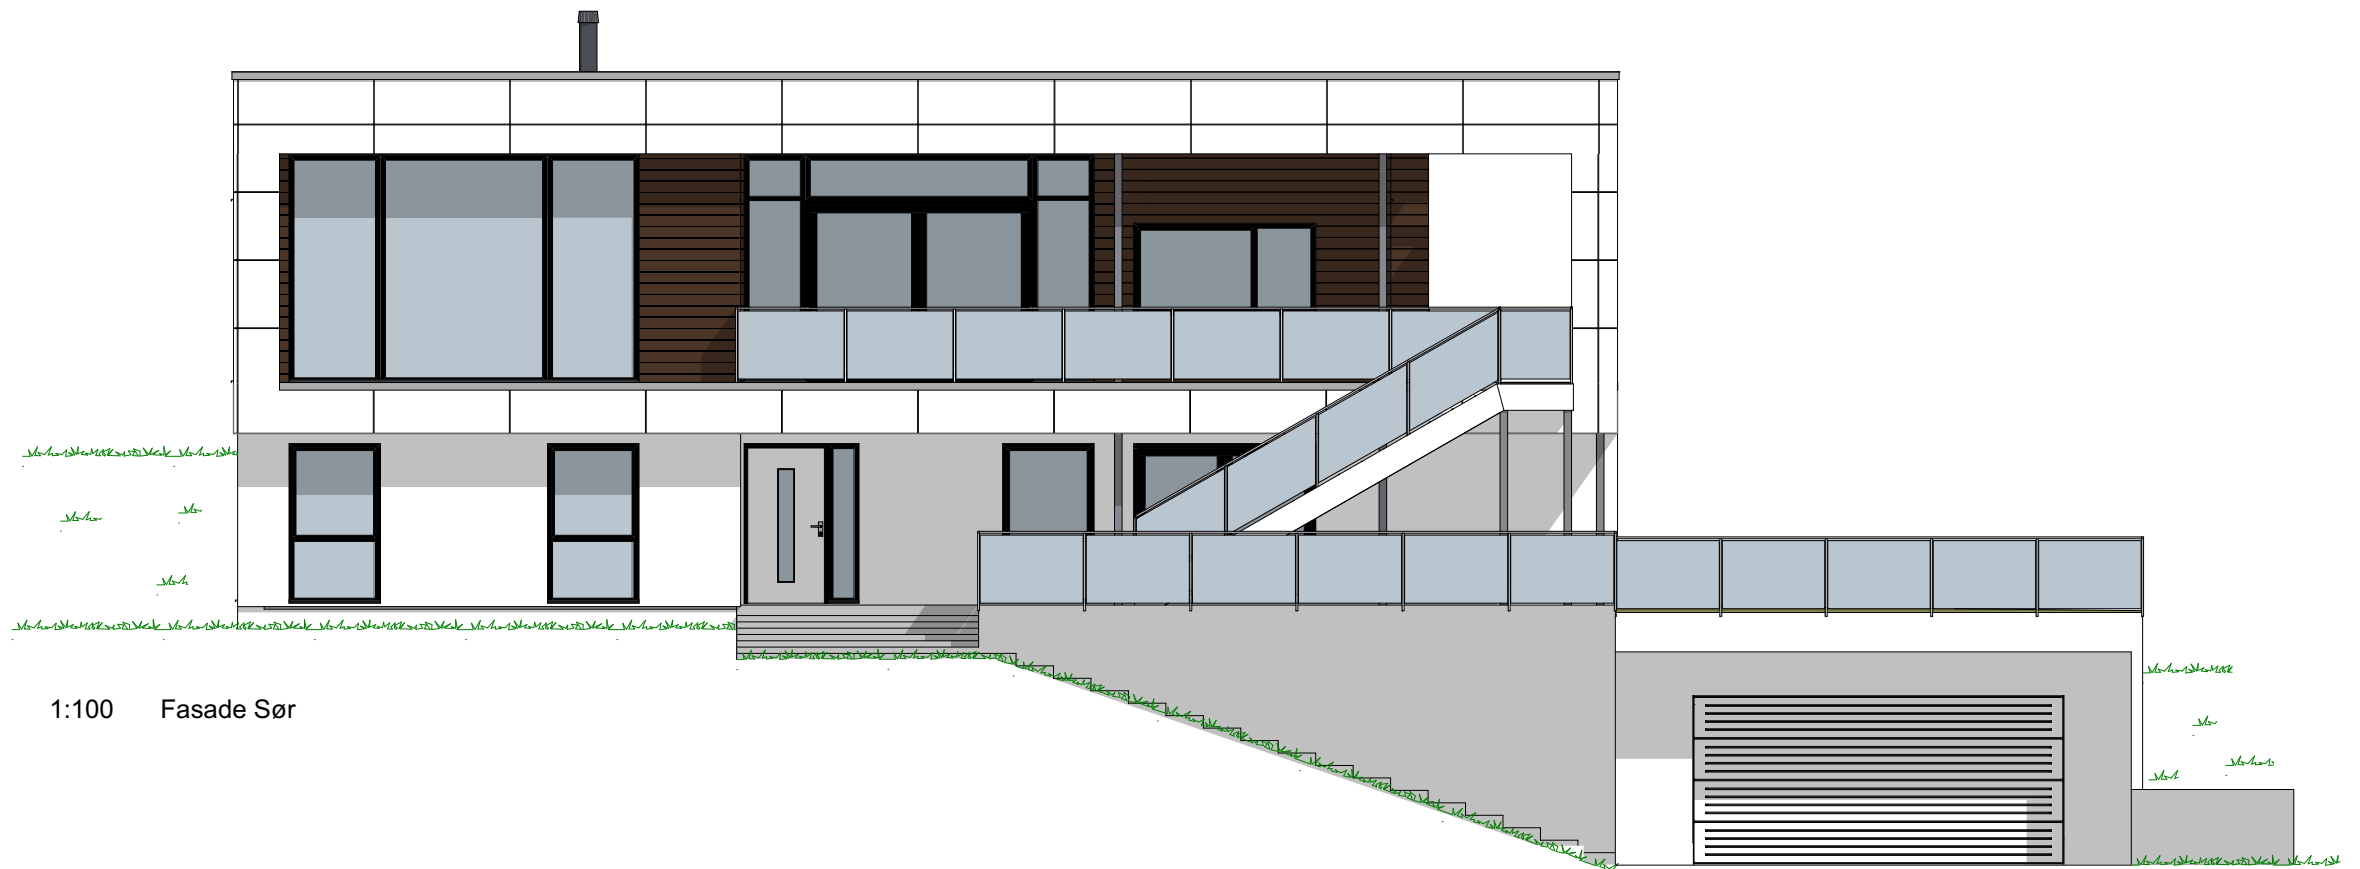

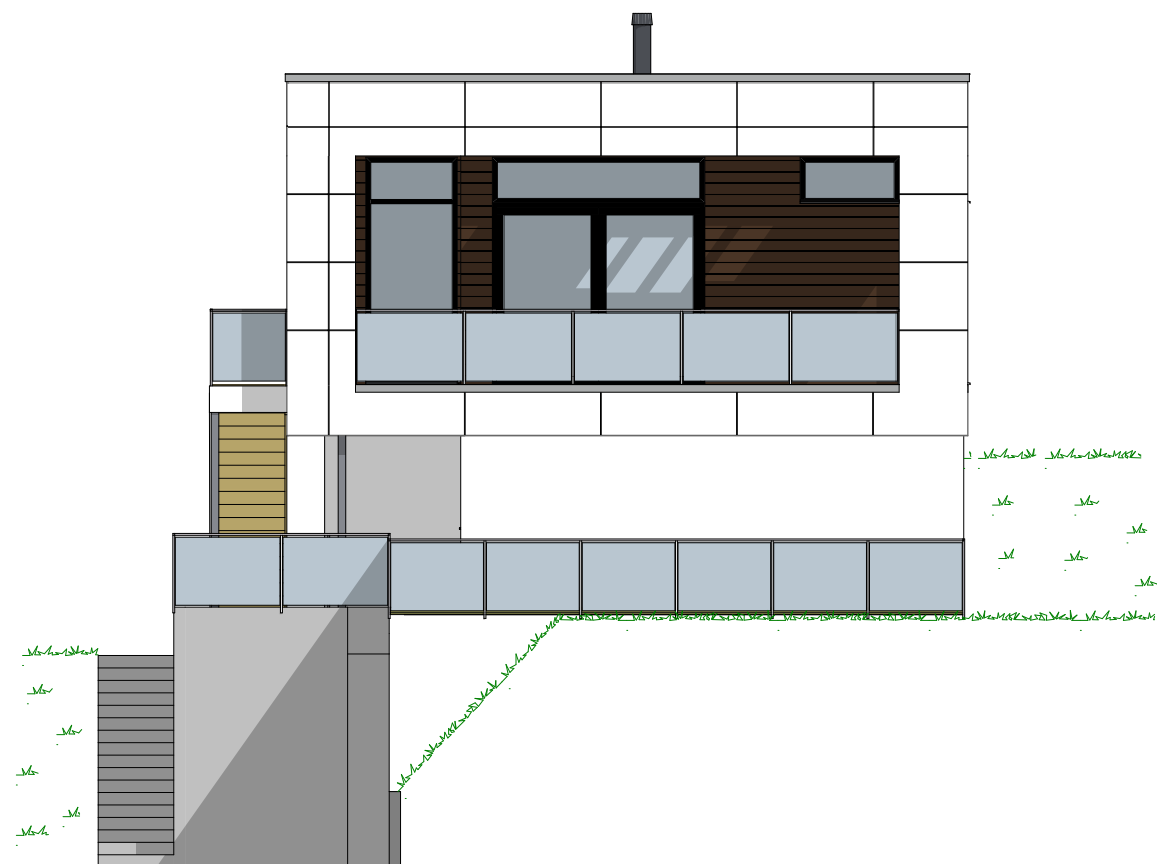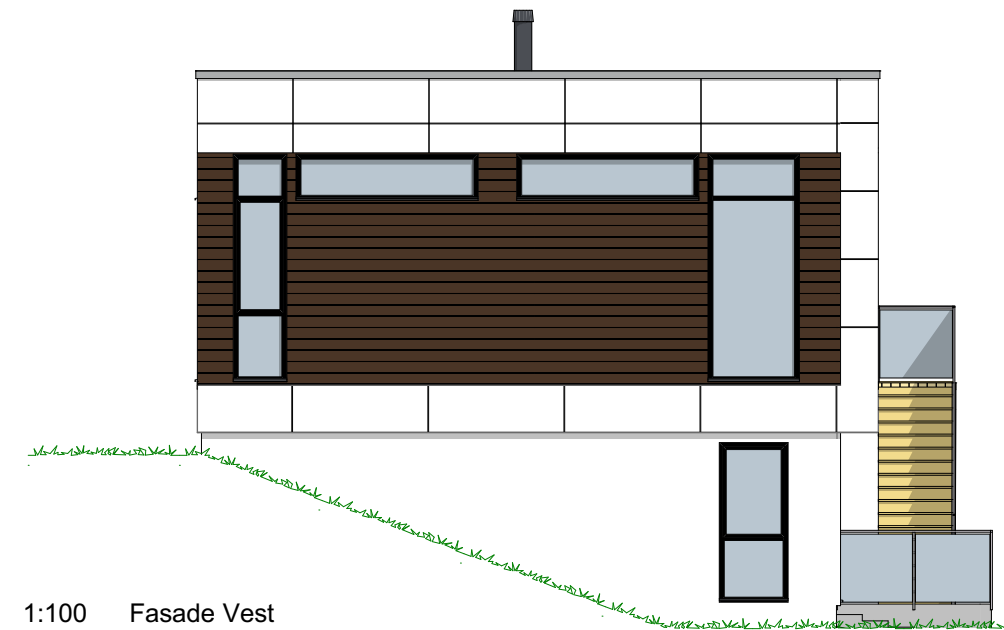

Tiltakshaver **Andreas Kraaboel**
Forhandler **Vestkyst Bygg AS**
Sundvegen 1551, 5378 Klokkevik, Øygarden
VESTLANDSHUSGRUPPENS ARKITEKTKONTOR - 6018 ÅLESUND - TLF 70178900

Tegningsnr.: 606
Gnr./Bnr.: 111/59
Prosjektnr.: 220126
Dato: 08.06.2022


VESTLANDS HUS

