






1:100 Fasade Sør

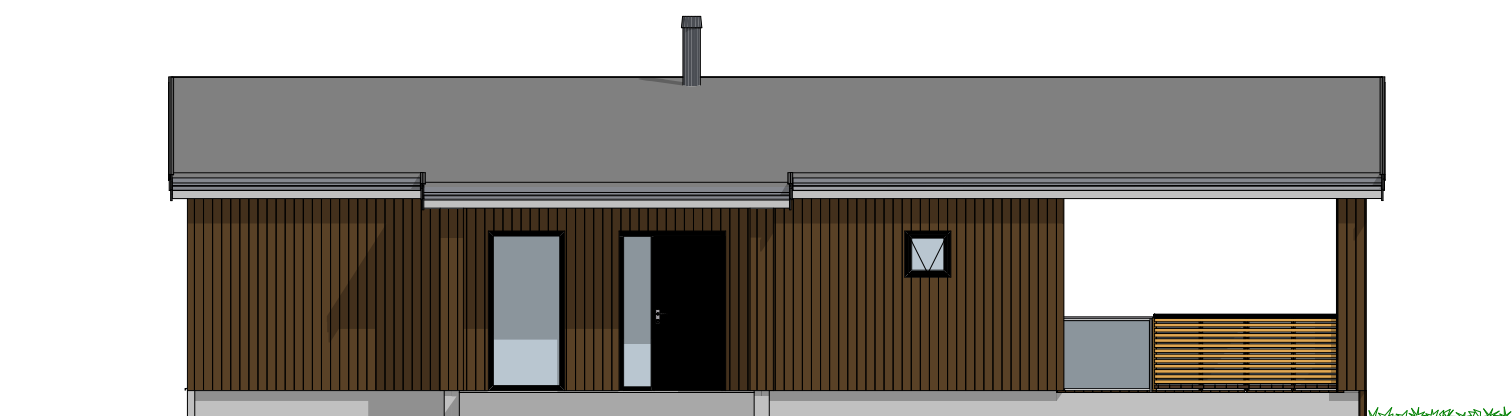

1:100 Fasade Nord

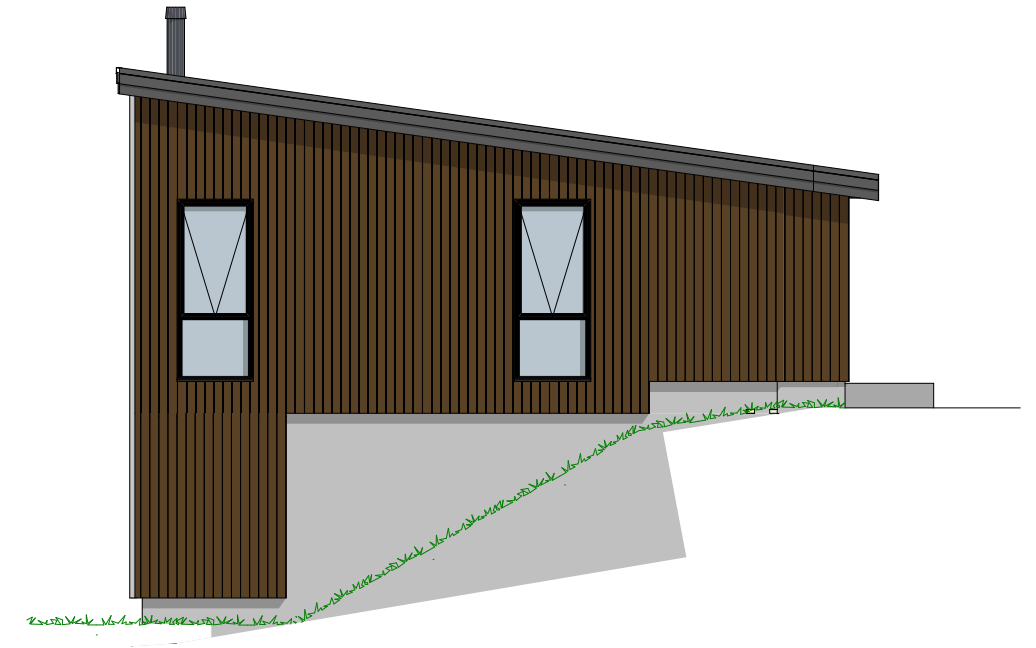

1:100 Fasade Vest

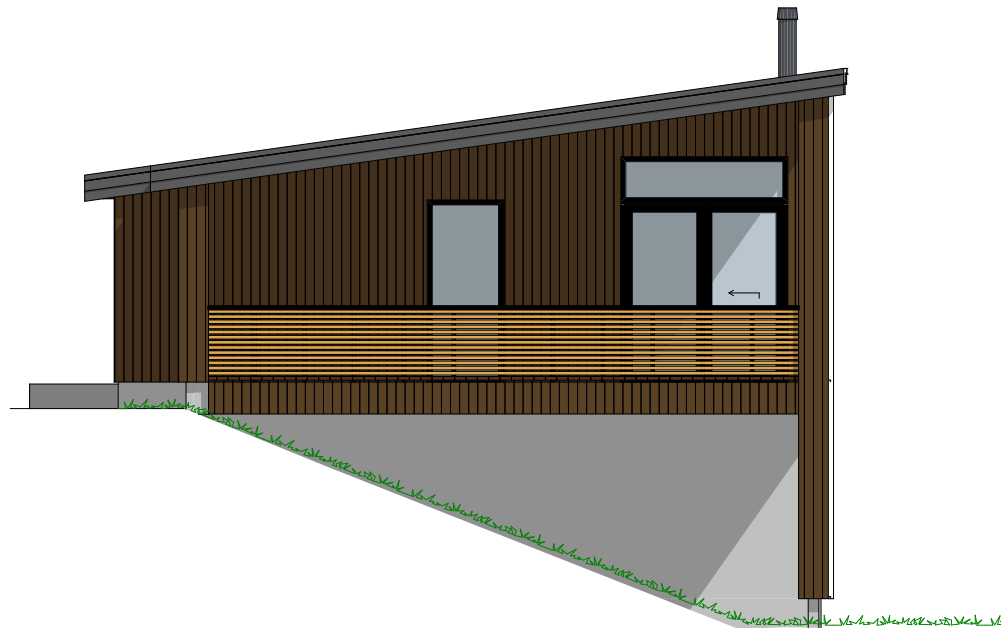

1:100 Fasade Øst

Tiltakshaver Kenneth Stubhaug


Forhandler Kjeilen Hus As

6817 Naustdal, Sunnfjord

Tegningsnr.: 601
Gnr./Bnr.: 498/4
Prosjektnr.: 210039
Dato:

VESTLANDSHUSGRUPPENS ARKITEKTKONTOR - 6018 ÅLESUND - TLF 70178900

VESTLANDS HUS

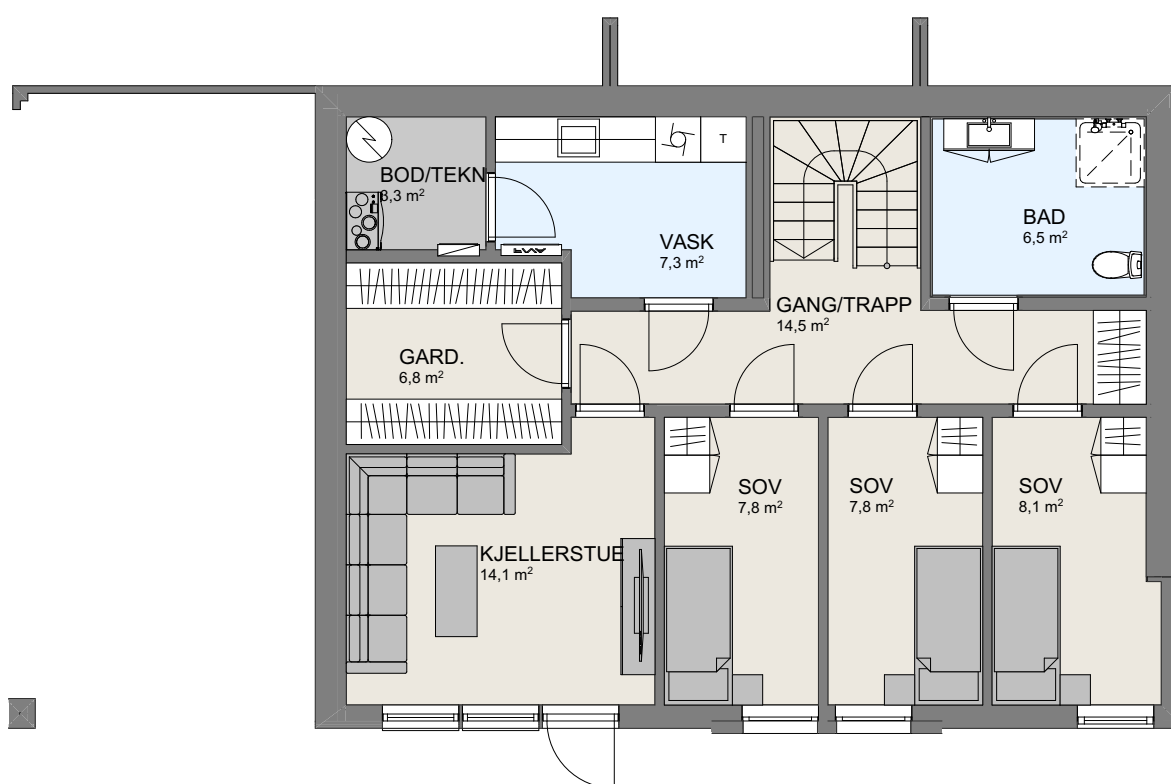

1:100 U. Etasje

Tiltakshaver Kenneth Stubhaug


Forhandler Kjeilen Hus As

6817 Naustdal, Sunnfjord

Tegningsnr.: 602
Gnr./Bnr.: 498/4
Prosjektnr.: 210039
Dato:

VESTLANDSHUSGRUPPENS ARKITEKTKONTOR - 6018 ÅLESUND - TLF 70178900

VESTLANDS HUS

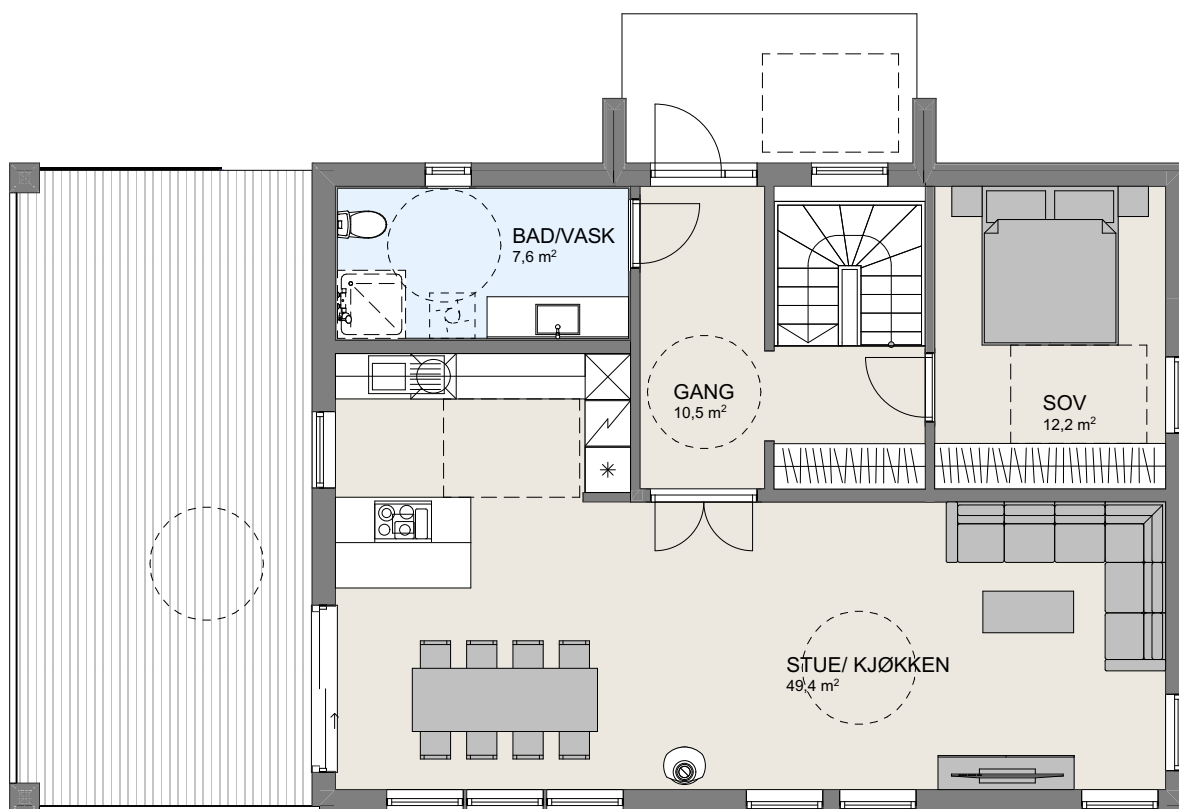

1:100 H. Etasje