




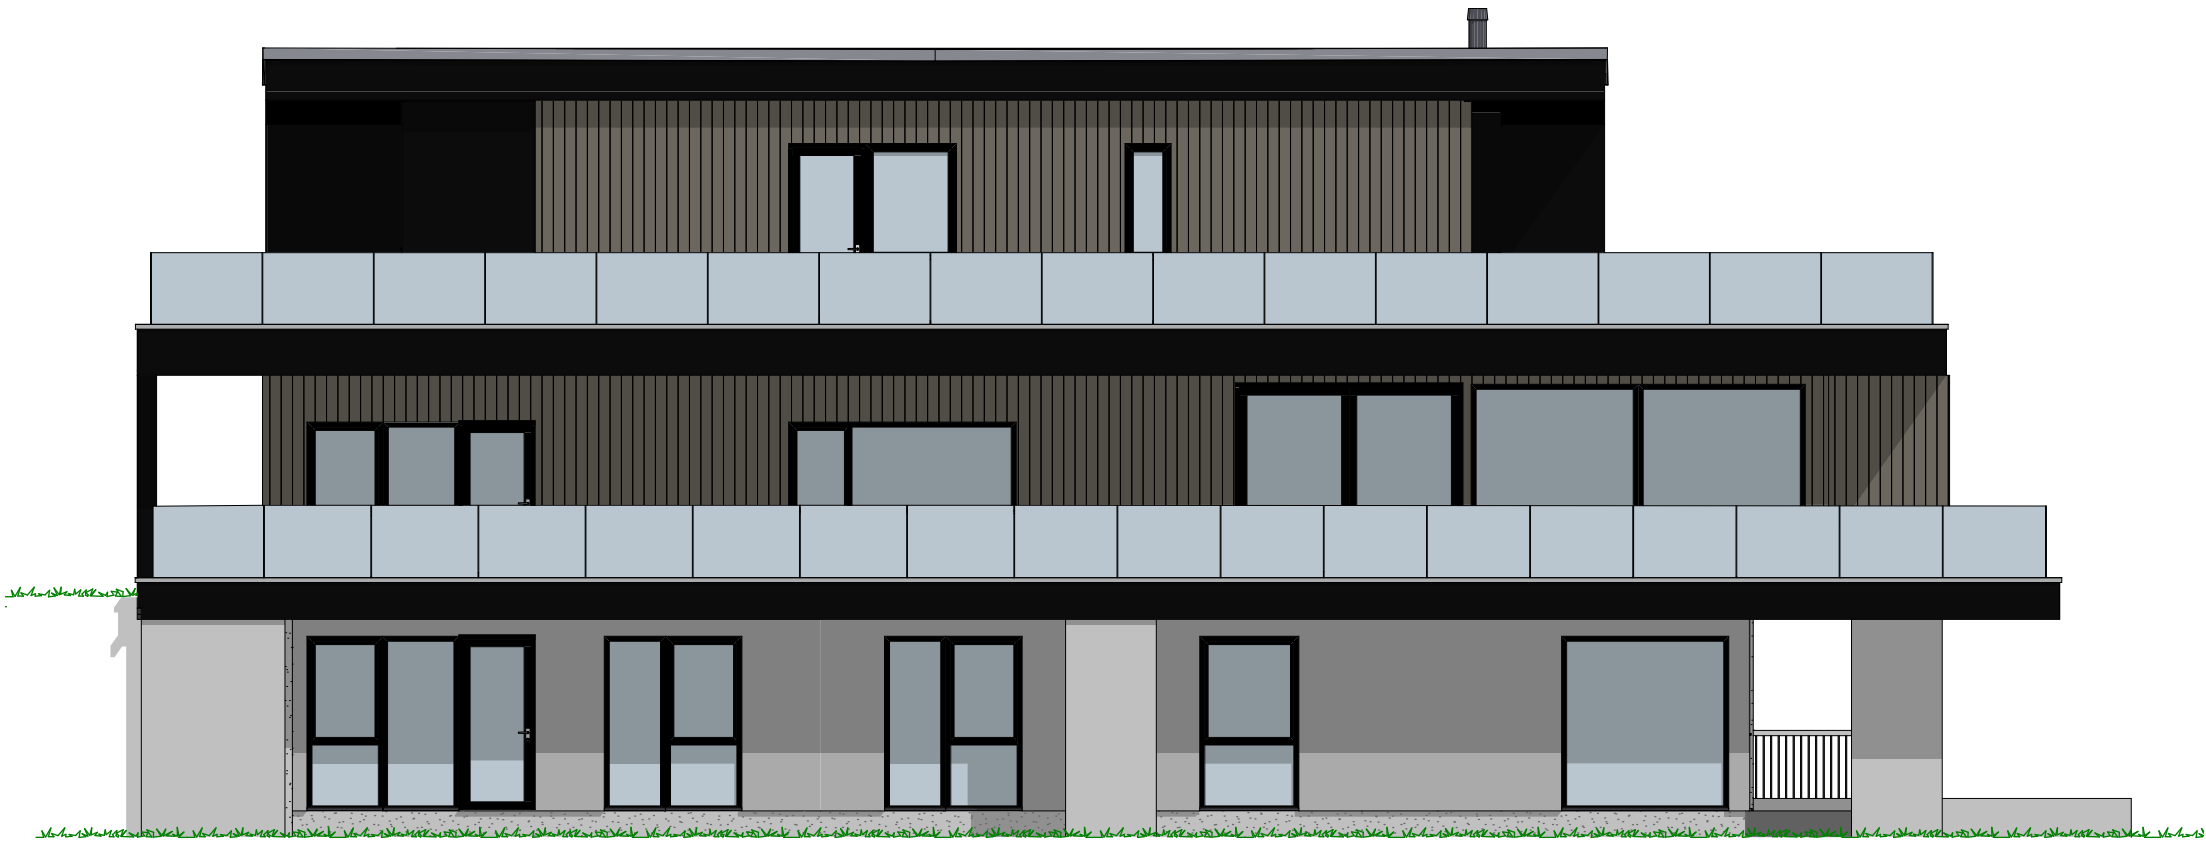

1:100 Fasade Sør Øst

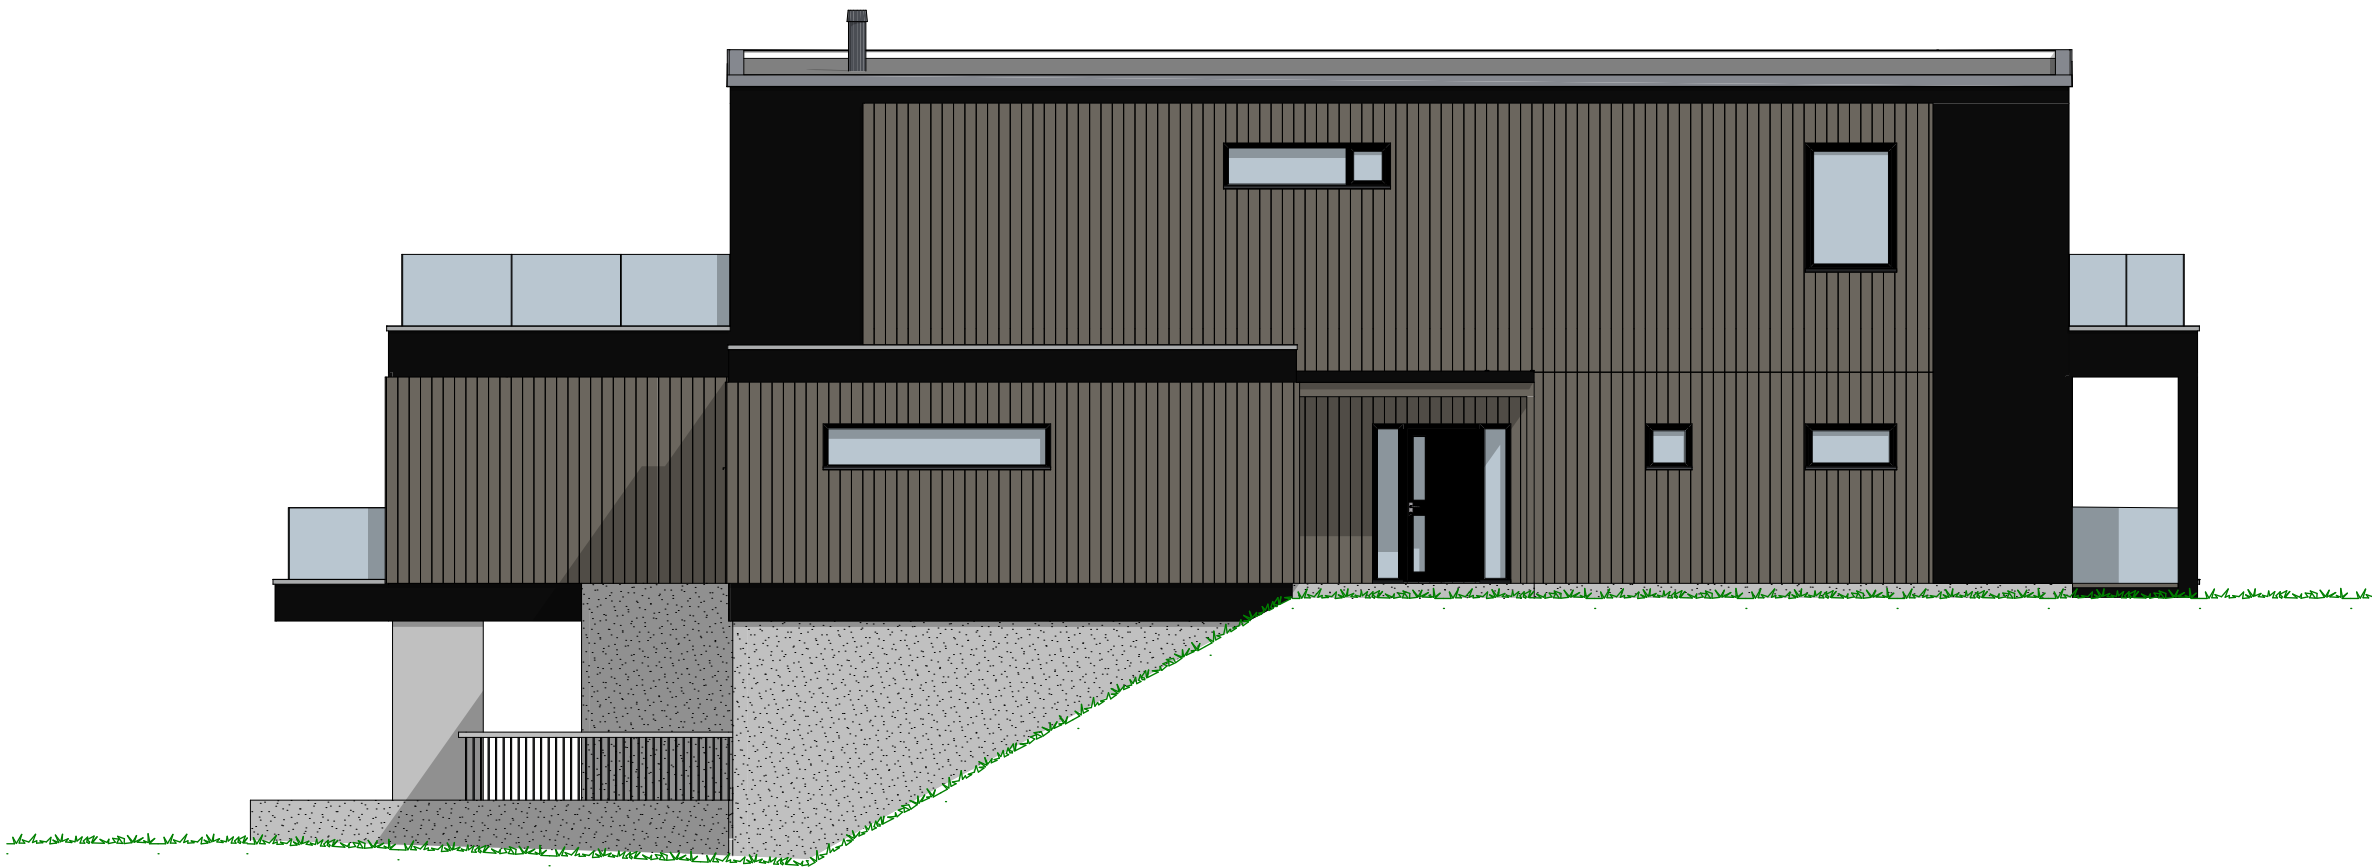


1:100 Fasade Nord Vest

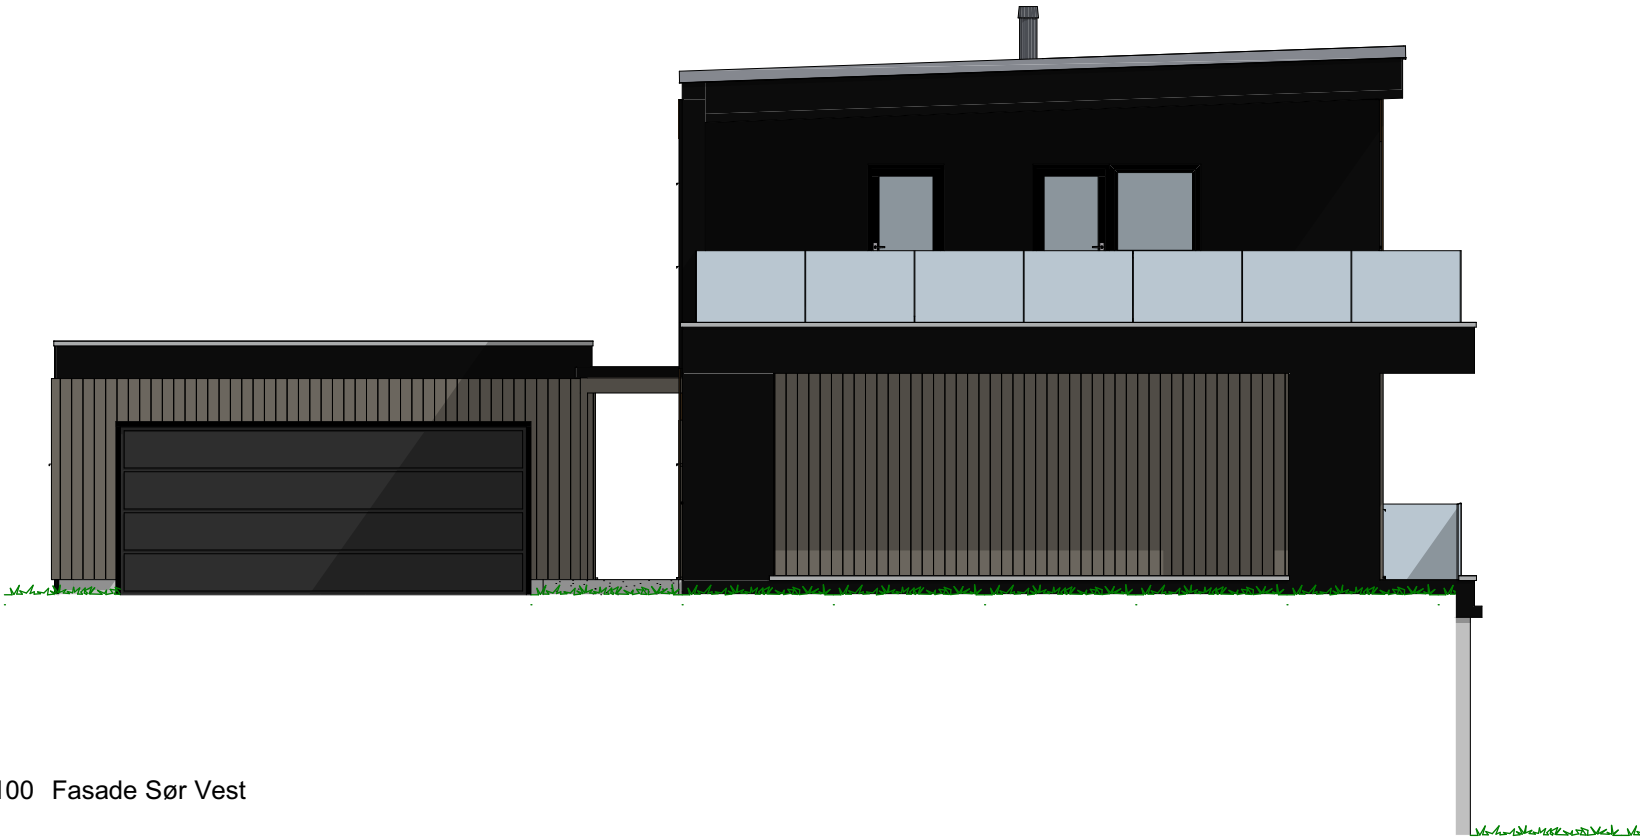


1:100 Fasade Sør Vest



1:100 Fasade Nord Øst

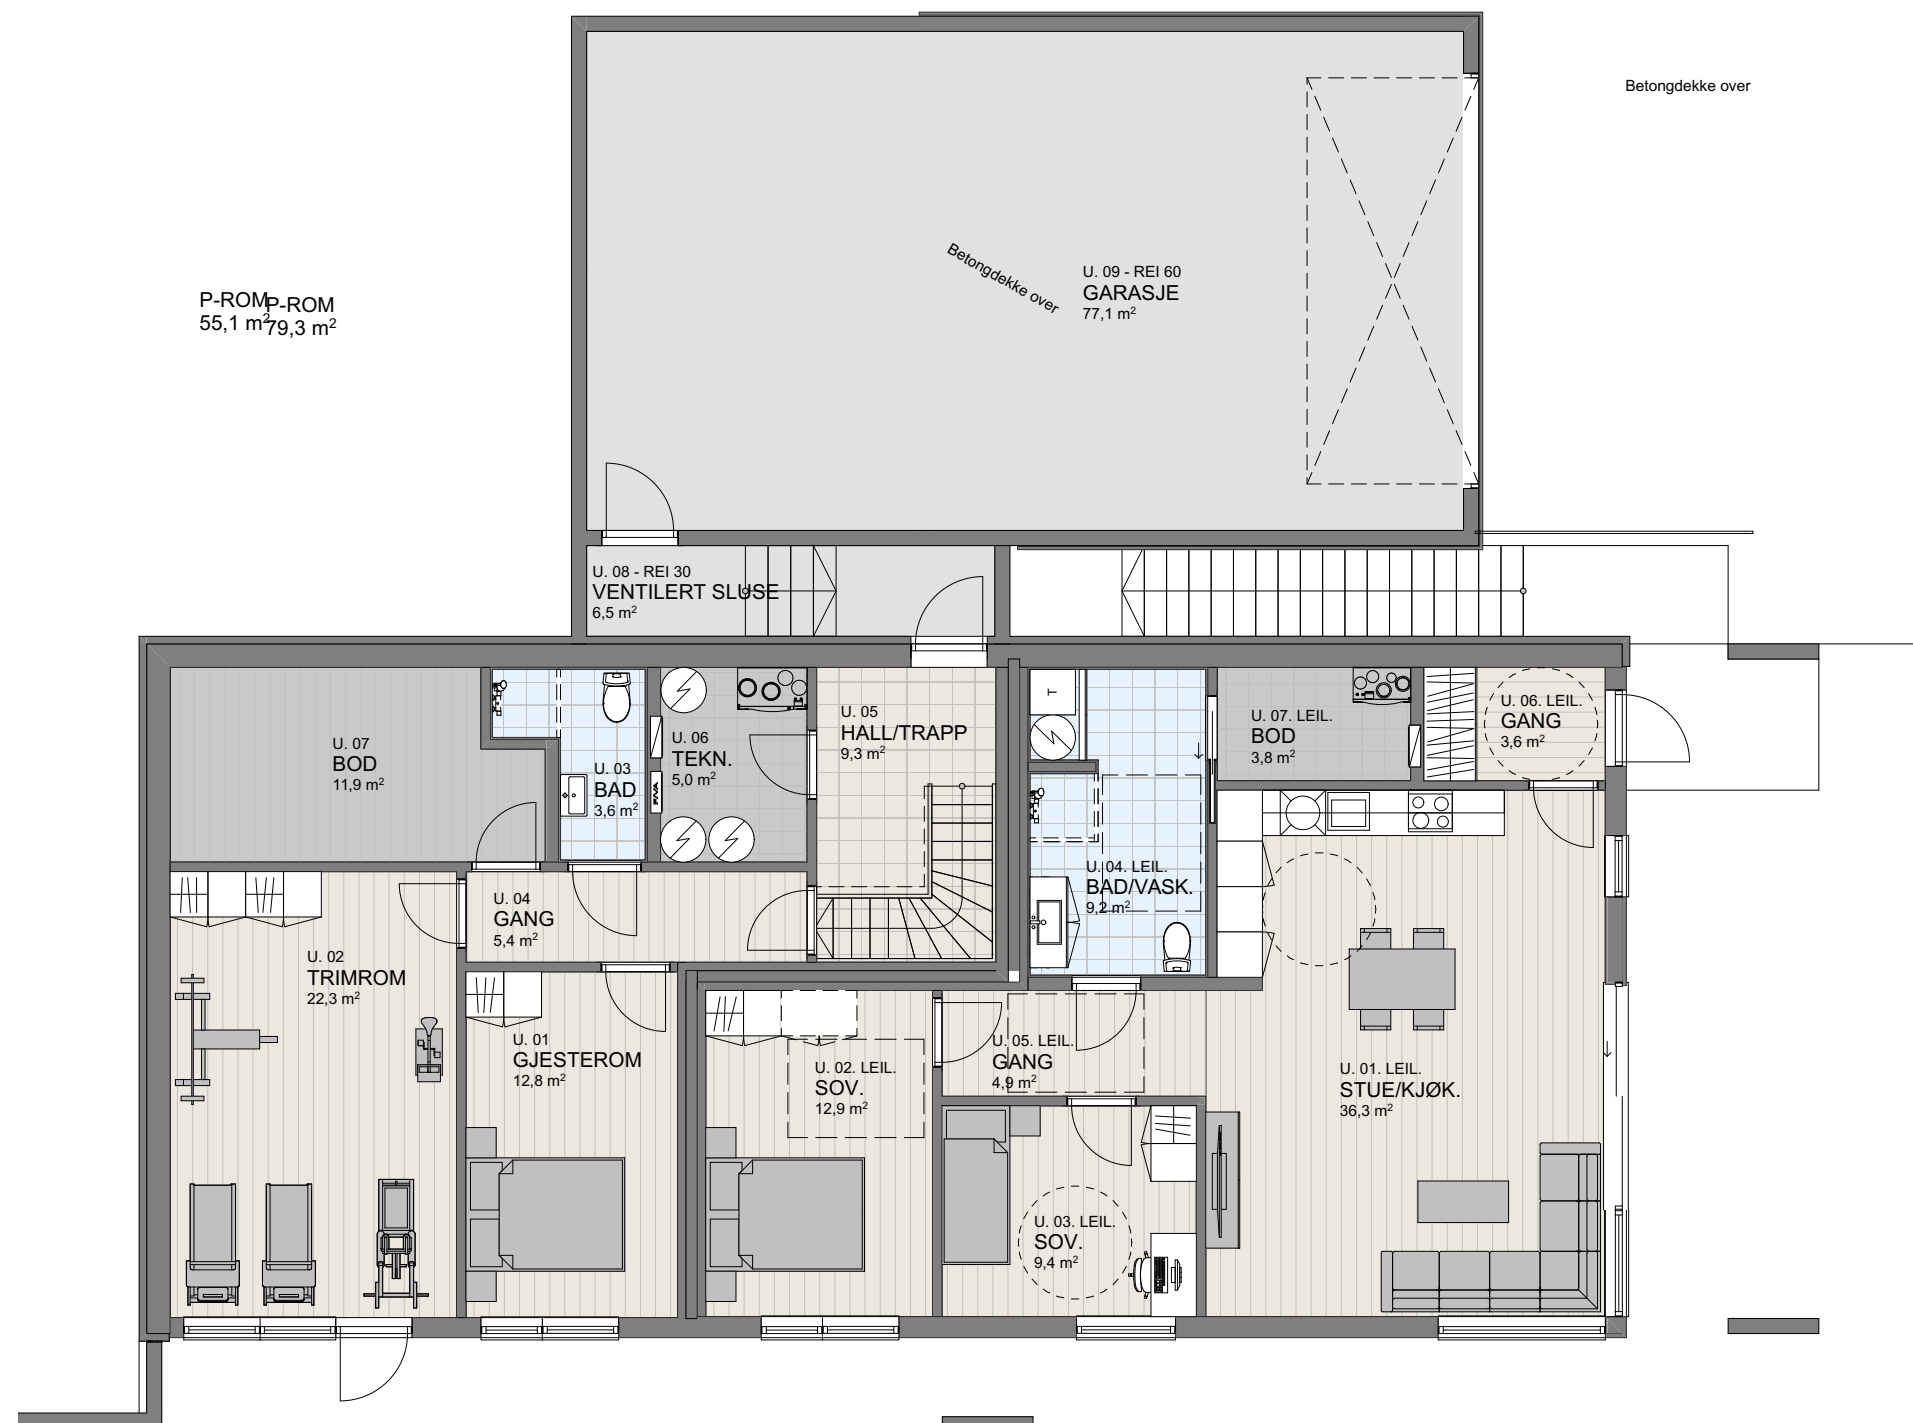

1:100 U. Etasje

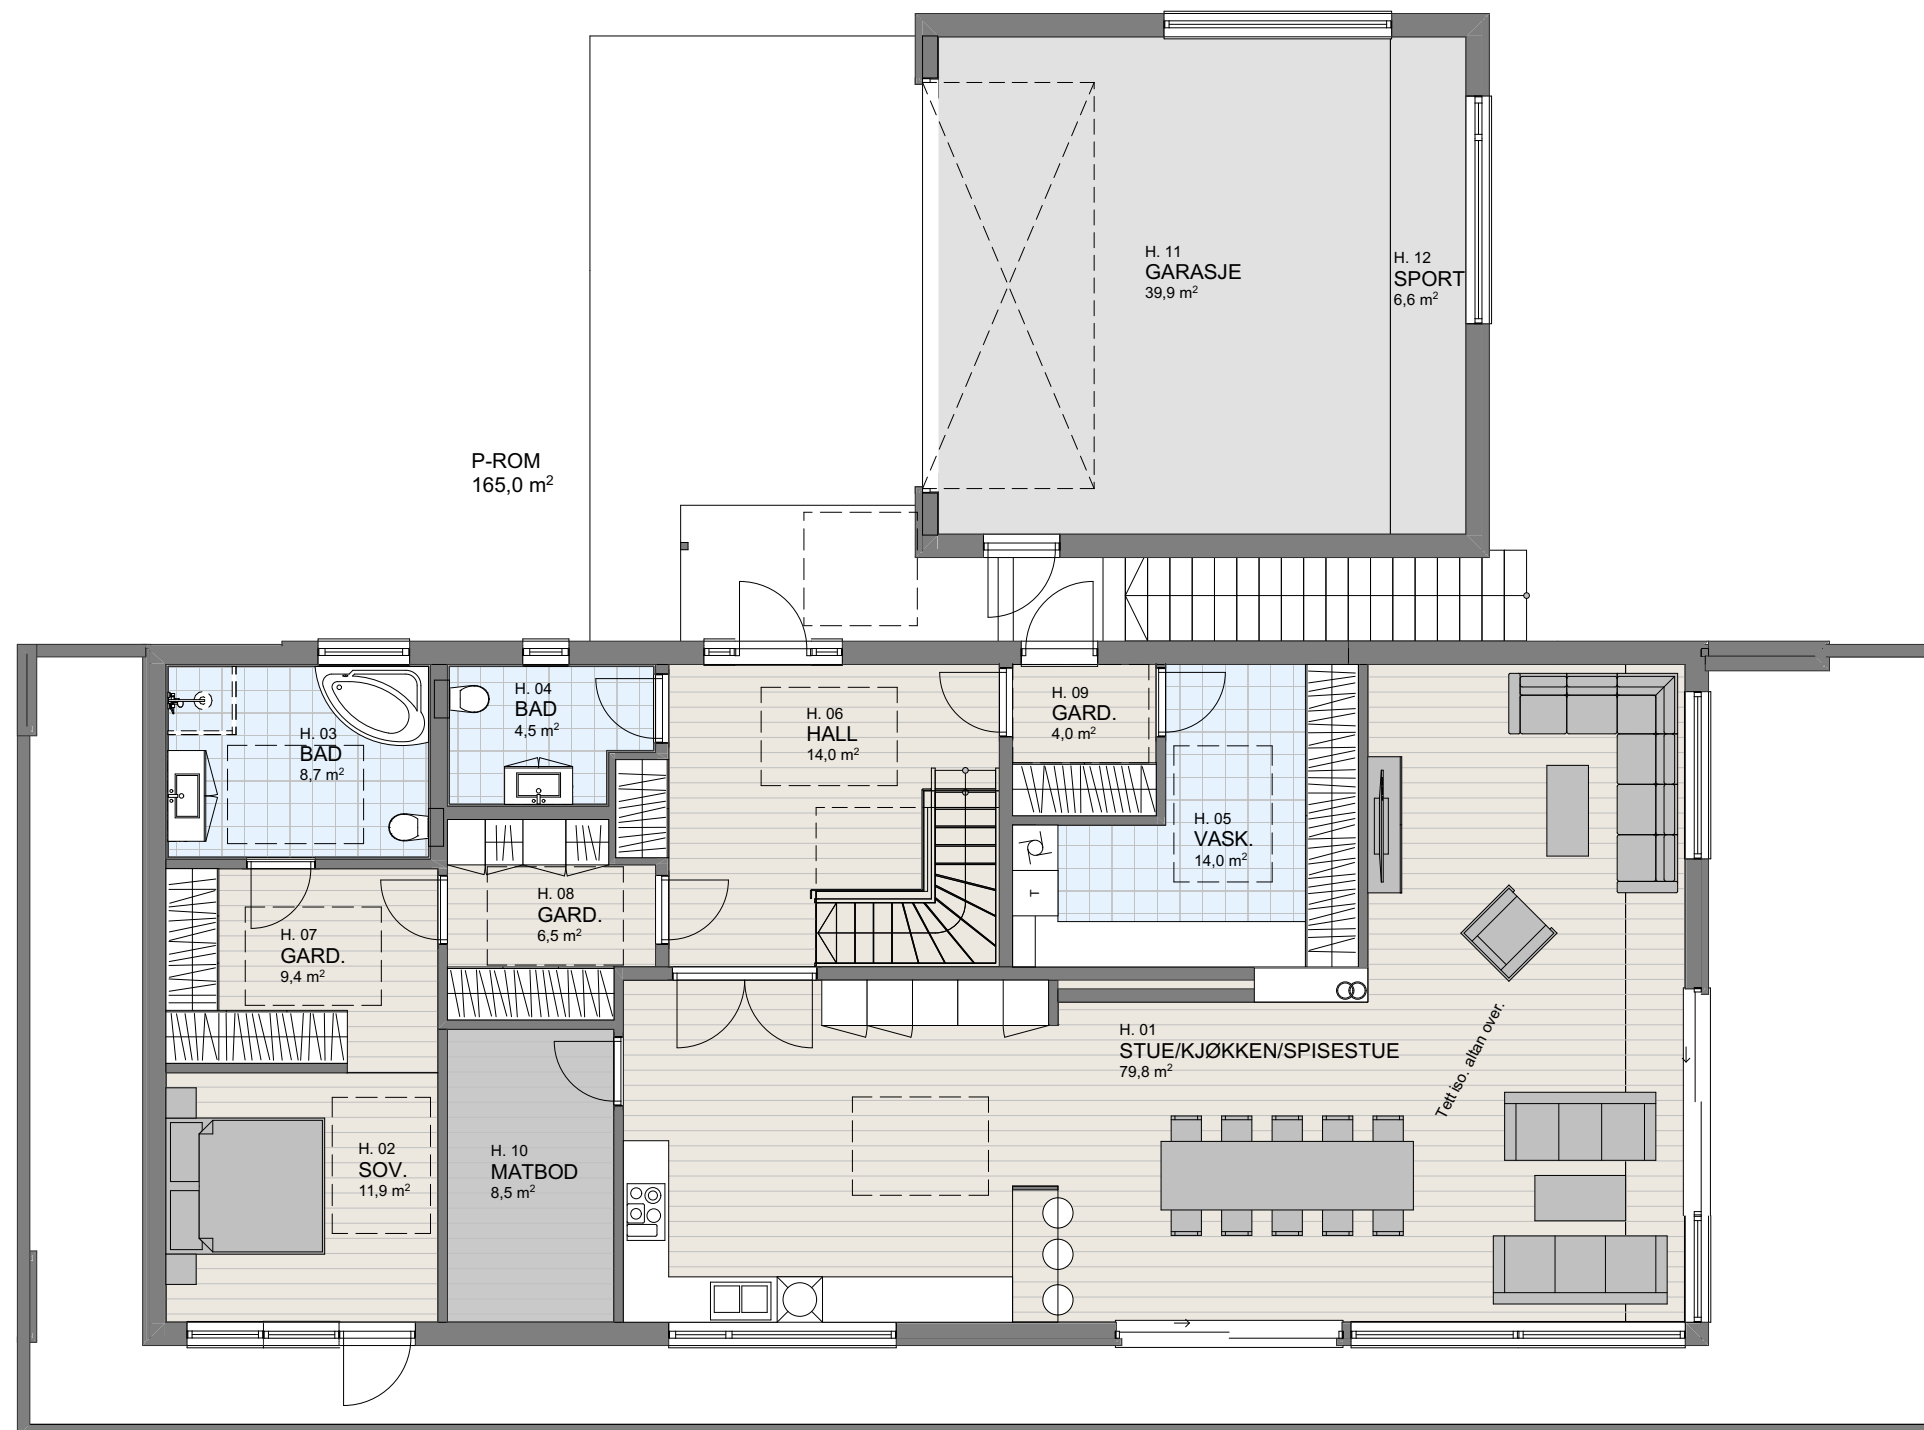

1:100 H. Etasje

