


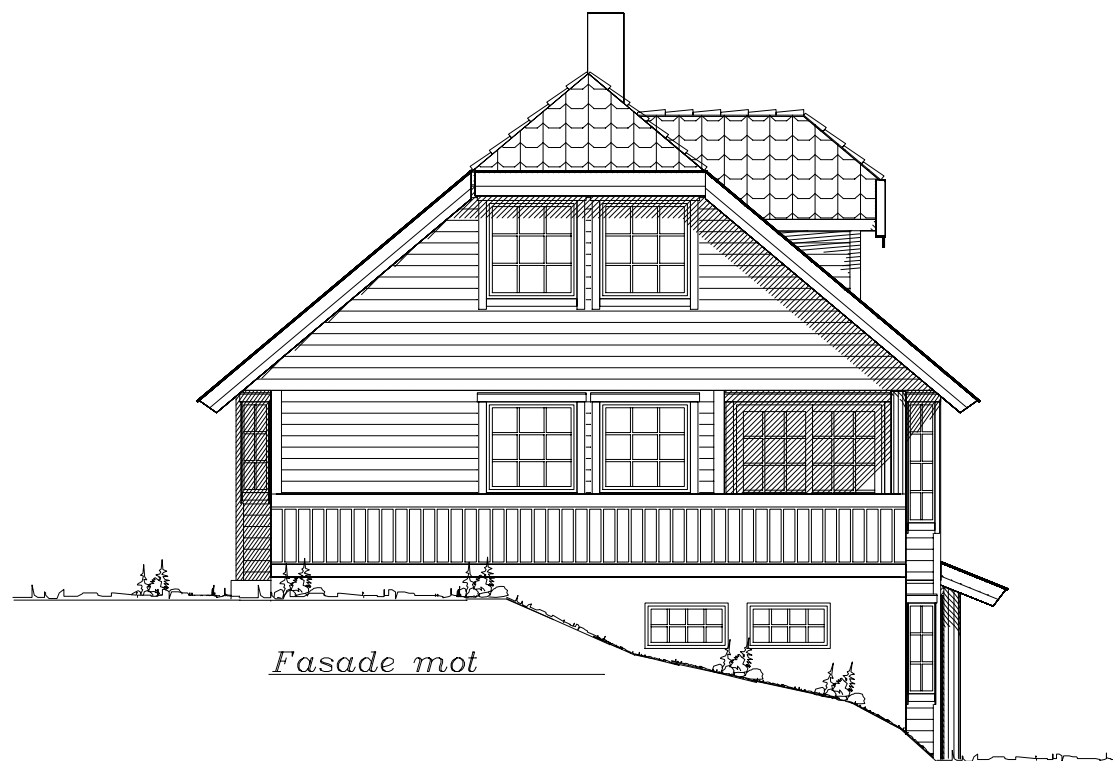

Fasade mot



Fasade mot

Tiltakshaver:					 Vestlandshus
Leverandør:					
HUSTYPE: 180+		FASADER		DATO 15.12.02 sk	
Byggeplassens adresse:				REV.1	
				REV.2	
G.nr. Br.nr. ER TEGNING KONTROLLERT I H.T. SJEKKLISTER ?				REV.3	
				SKALA 1 : 100	
				 DATA DESIGN SYSTEM	
Vestlandshusgruppens arkitektkontor – 6018 Alesund – Tlf. 70 17 89 00					TEGNINGS NR. 503
					PROSJ.NR. 240S
TEGNINGEN MÅ HVERKEN HELT ELLER DELVIS KOPIERES ELLER BENYTTES VED TILTAK SOM VESTLANDSHUS IKKE MEDVIRKER I.					