



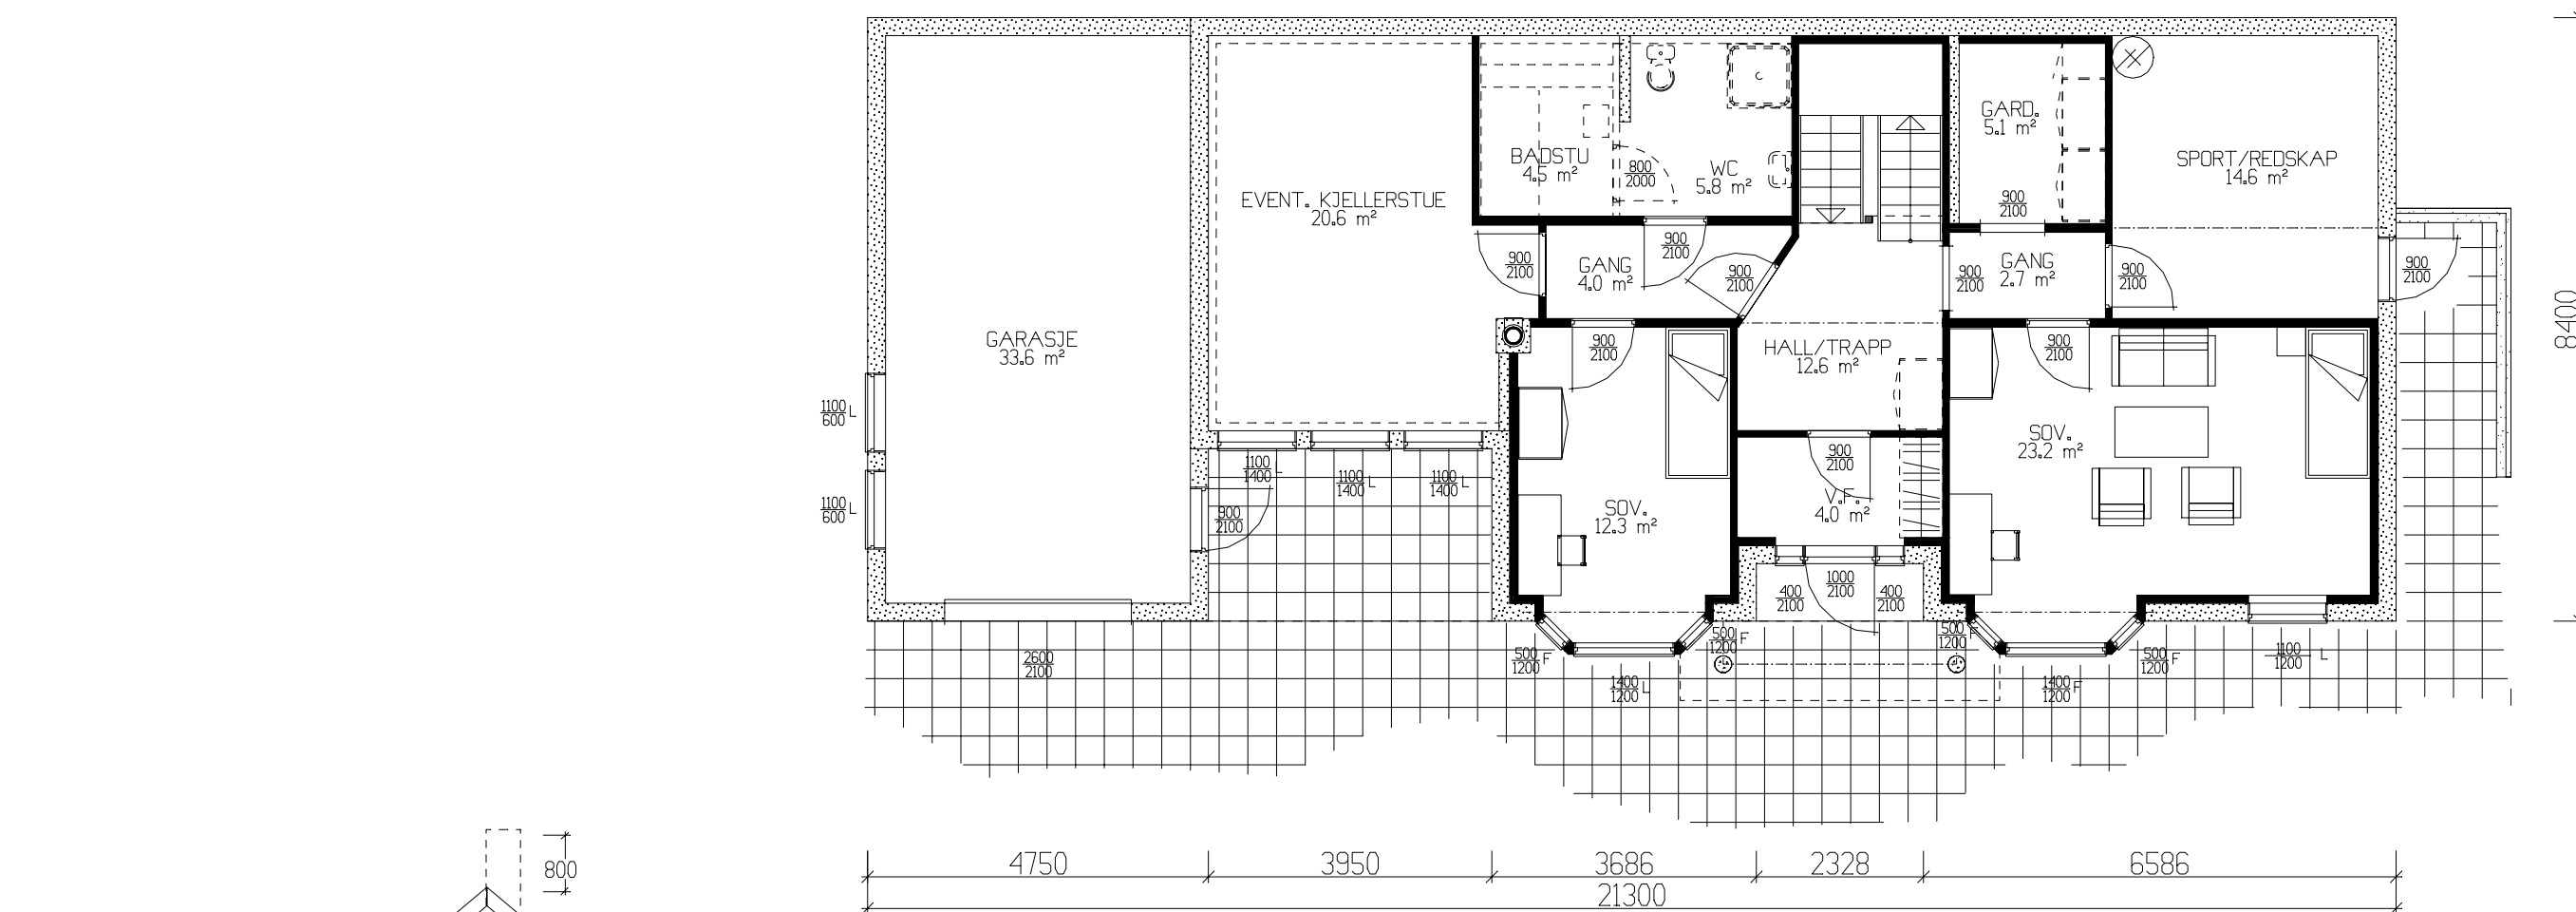

UNDERETASJE 114,4 m² BRA

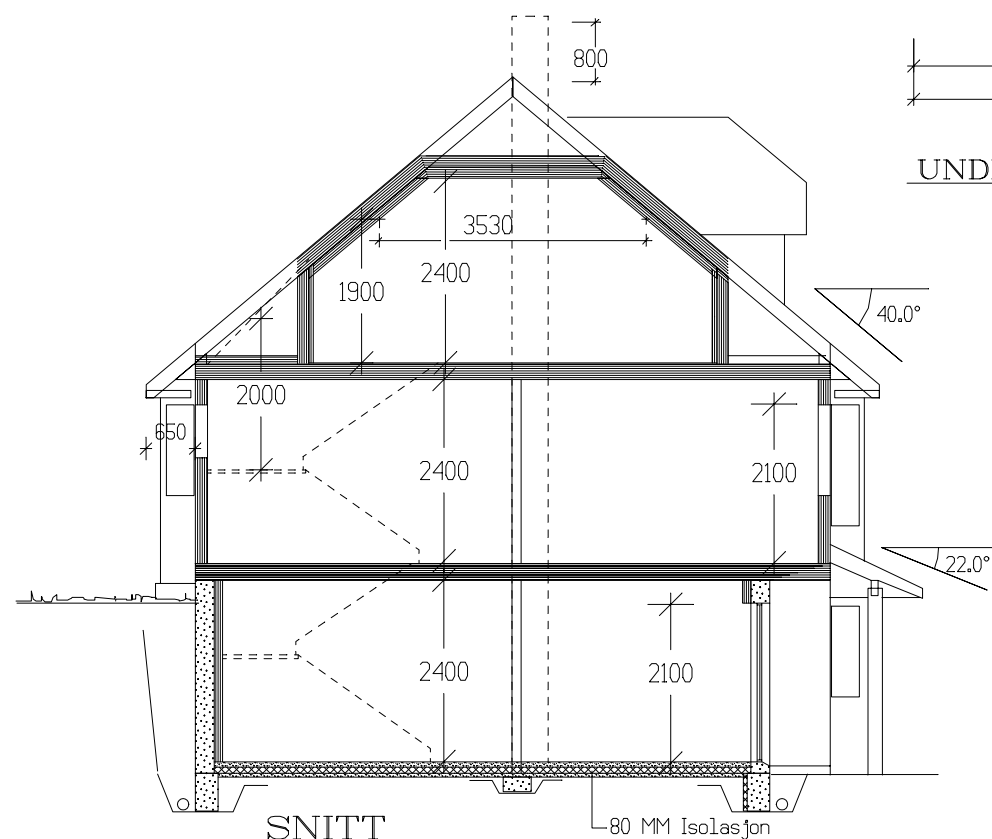

Tiltakshaver:				 Vestlandshus TEGNINGS NR. 504 PROSJ.NR. 240S		
Leverandør:						
HUSTYPE: 180+		PLAN / SNITT				DATO 15.12.02 sk
Byggeplassens adresse:						REV.1
				REV.2	ER TEGNING KONTROLLERT I H.T. SJEKKLISTER ?	
				REV.3		
				SKALA 1 : 100		
				 DATA DESIGN SYSTEM		
G.nr.	Br.nr.					
Vestlandshusgruppens arkitektkontor – 6018 Alesund – Tlf. 70 17 89 00						
TEGNINGEN MÅ HVERKEN HELT ELLER DELVIS KOPIERES ELLER BENYTTES VED TILTAK SOM VESTLANDSHUS IKKE MEDVIRKER I.						