
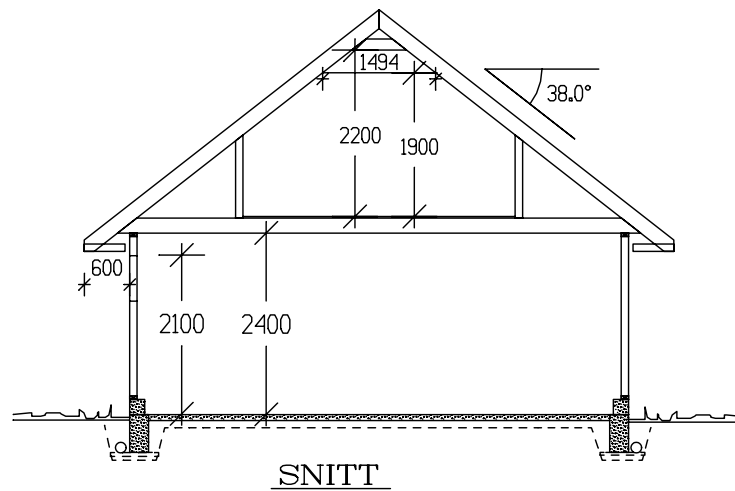
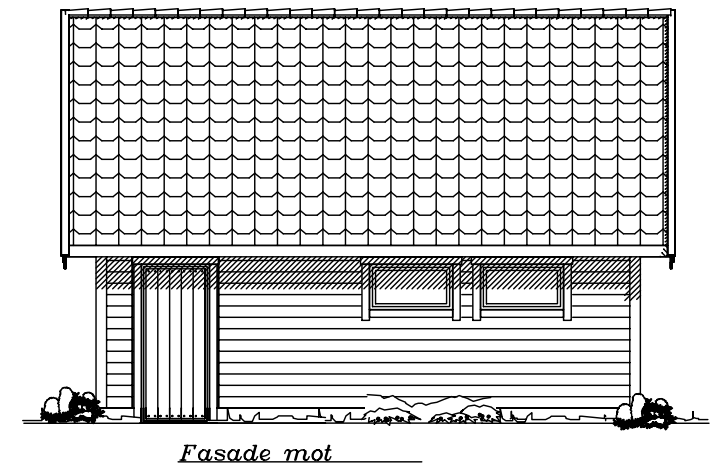
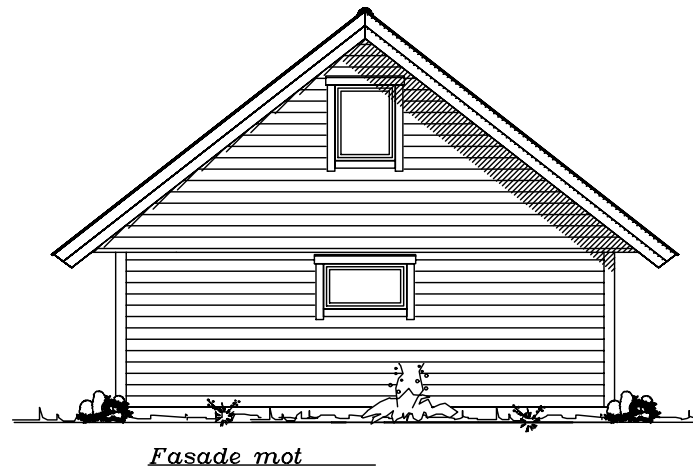
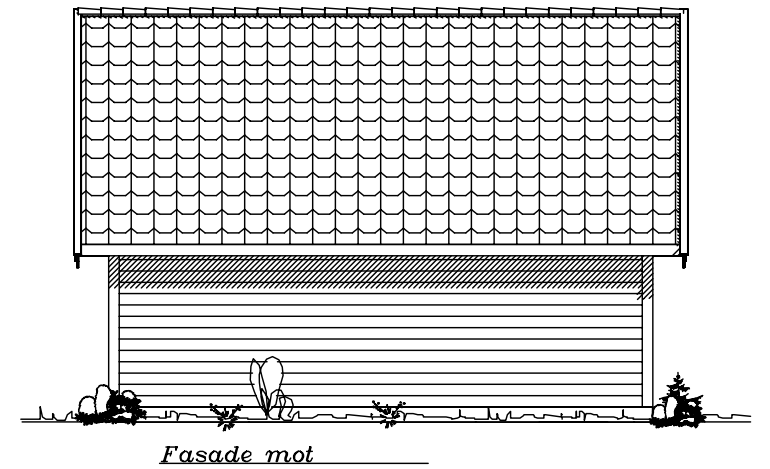
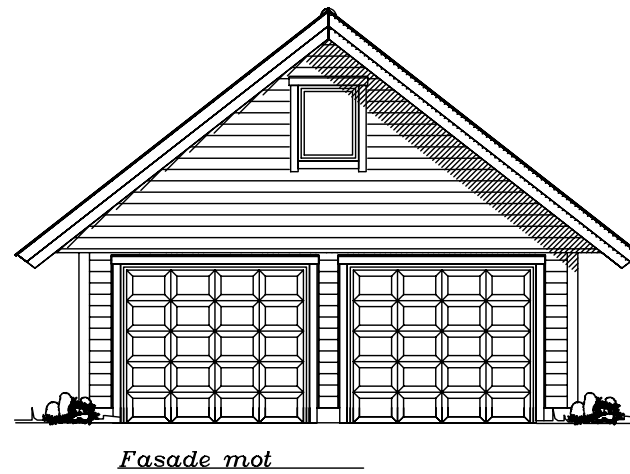


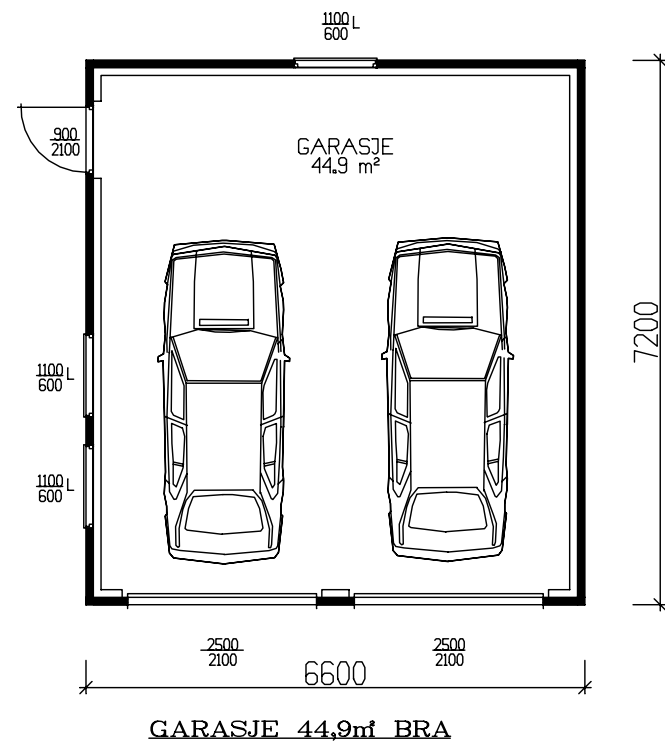

	BRA
Hovedplan	44.90
Loftsplan	18.90
Sum 1 m²	63.80

GRUNNFLATE	(M ²)	47,5
BEBYGD AREAL	(M ²)	47,5

Tiltakshaver:					 VestlandsHus TRYGGE HJEM Tegningsnr. 501 Prosj.nr. 1230	
Leverandør:						
HUSTYPE: G25-T3		PLAN OG FASADER				
Byggeplassens adresse:			DATO 02.07.03 opv.			
			REV.1			
			REV.2			
			REV.3			
			SKALA 1 : 100			
G.nr.	Br.nr.	ER TEGNING KONTROLLERT I H.T. SJEKKLISTER ?		NEI	 DATA DESIGN SYSTEM	
VestlandsHusgruppens arkitektkontor – 6018 Alesund – Tlf. 70 17 89 00						
TEGNINGEN MÅ HVERKEN HELT ELLER DELVIS KOPIERES ELLER BENYTTES VED TILTAK SOM VESTLANDSHUS IKKE MEDVIRKER I.						