




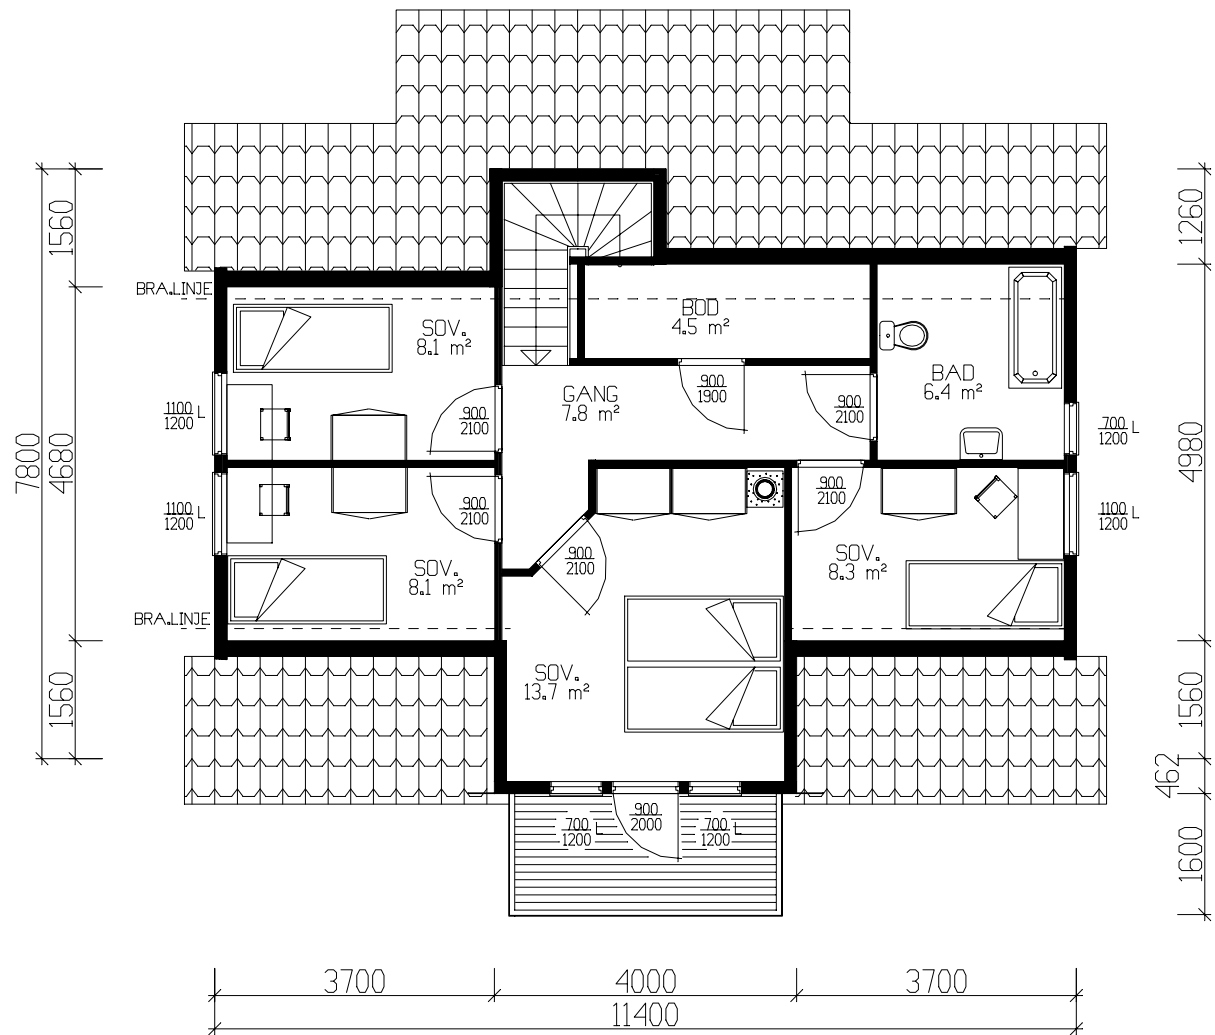

LOFTSPLAN 55.6m² BRA-K

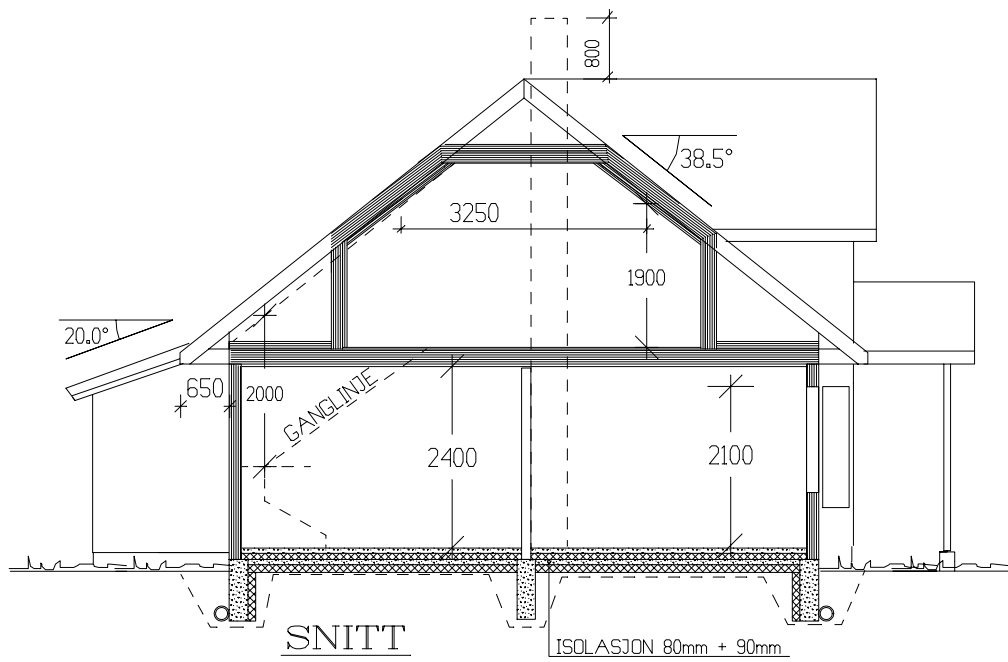

	BRA	B.fakt	BA	BRA-K
Hovedplan	84.10	1.0	84.10	84.10
Etg.plan	55.60	0.6	33.36	55.60
Utv. bod 1. etg.	5.00	0.6	3.00	0
Sum 1 m²	144.70		120.46	139.70
GRUNNFLATE (M ²)				96
BEBYGD AREAL (M ²)				106,1

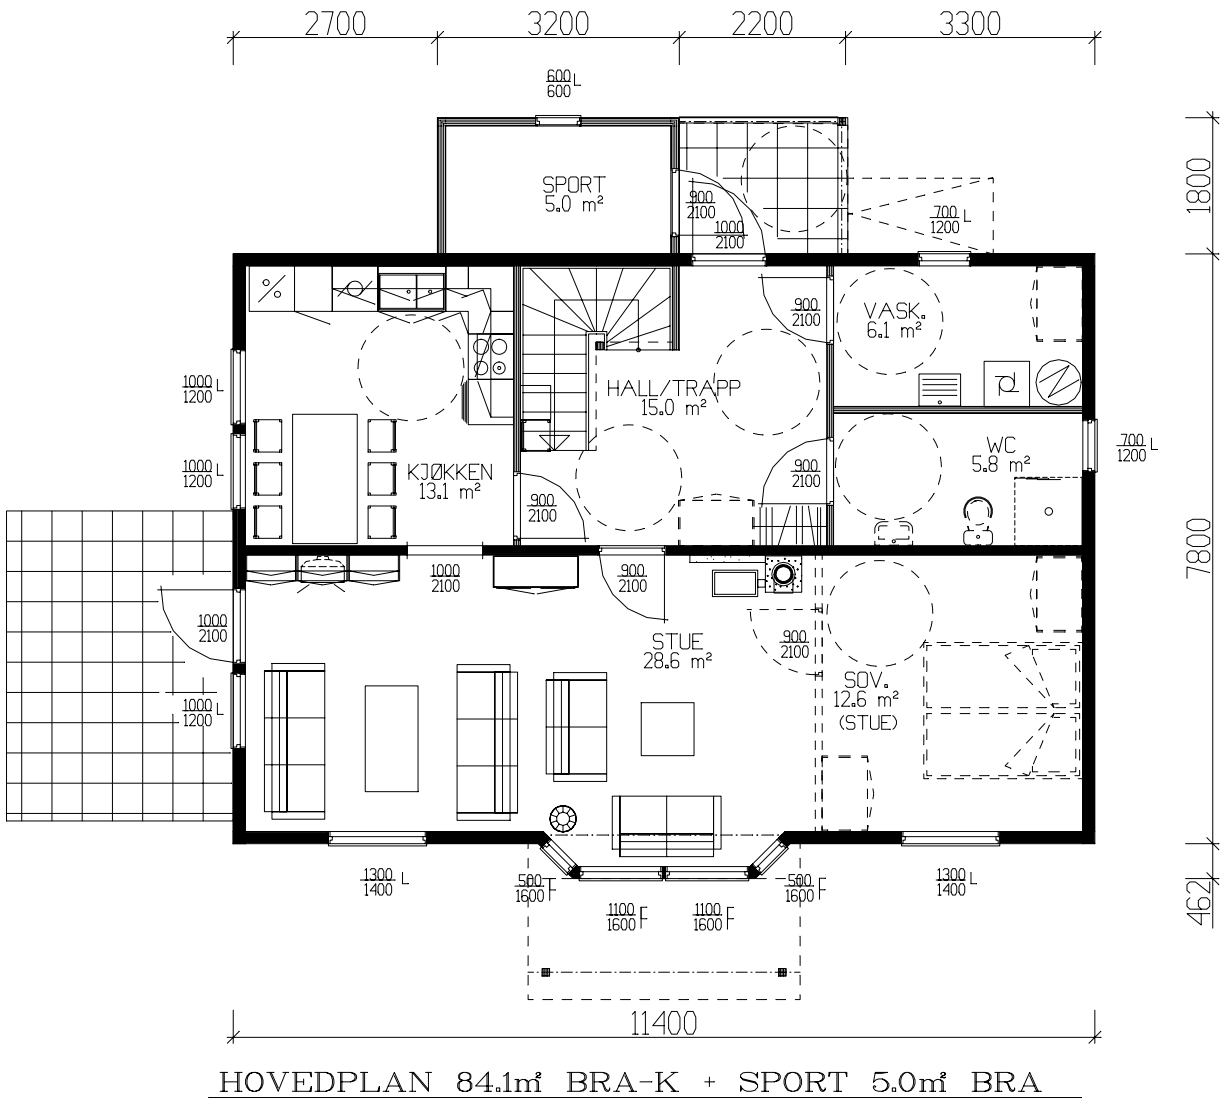

Tiltakshaver:				 VestlandsHus TEGNINGS NR. 501 PROSJ.NR. 104I	
Leverandør:					
HUSTYPE: 120-32+		PLANER / SNITT			DATE 04.09.02 ILE
Byggeplassens adresse:					REV.1
					REV.2
G.nr. Br.nr.		ER TEGNING KONTROLLERT I H.T. SJEKKLISTER ?			REV.3
					SKALA 1 : 100
					 DATA DESIGN SYSTEM

| VestlandsHusgruppens arkitektkontor – 6018 Alesund – Tlf. 70 17 89 00 | | | | |
| TEGNINGEN MA HVERKEN HELT ELLER DELVIS KOPIERES ELLER BENYTTES VED TILTAK SOM VESTLANDSHUS IKKE MEDVIRKER I. | | | | |