




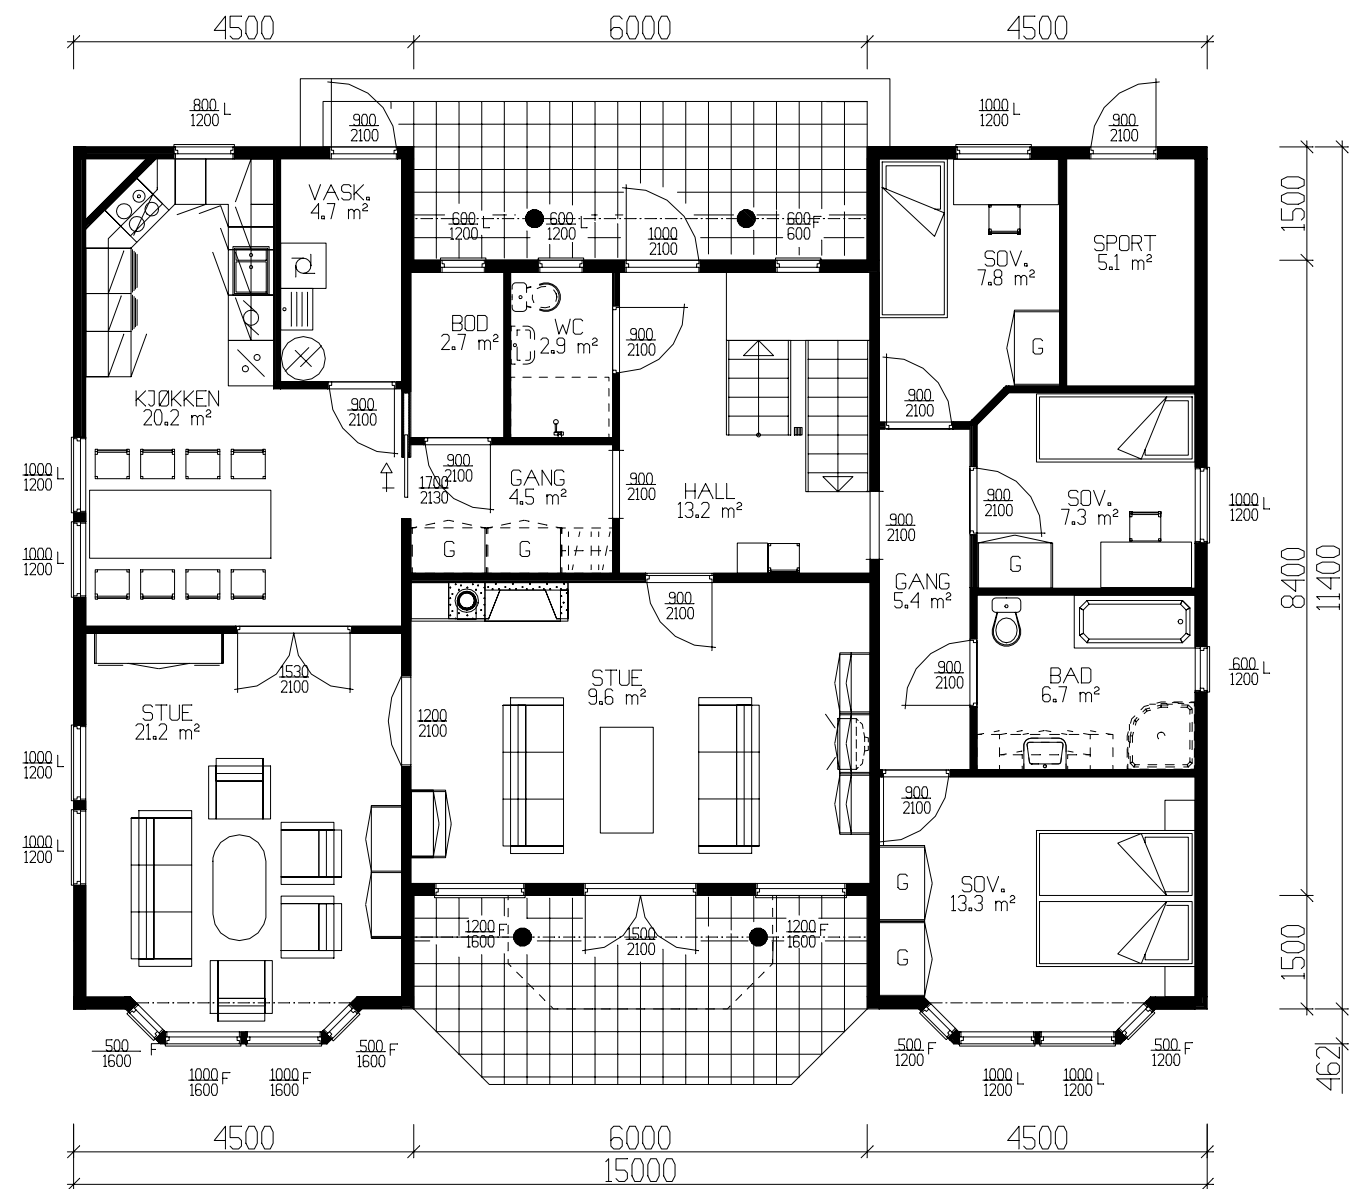

HOVEDPLAN 145.5m² BRA

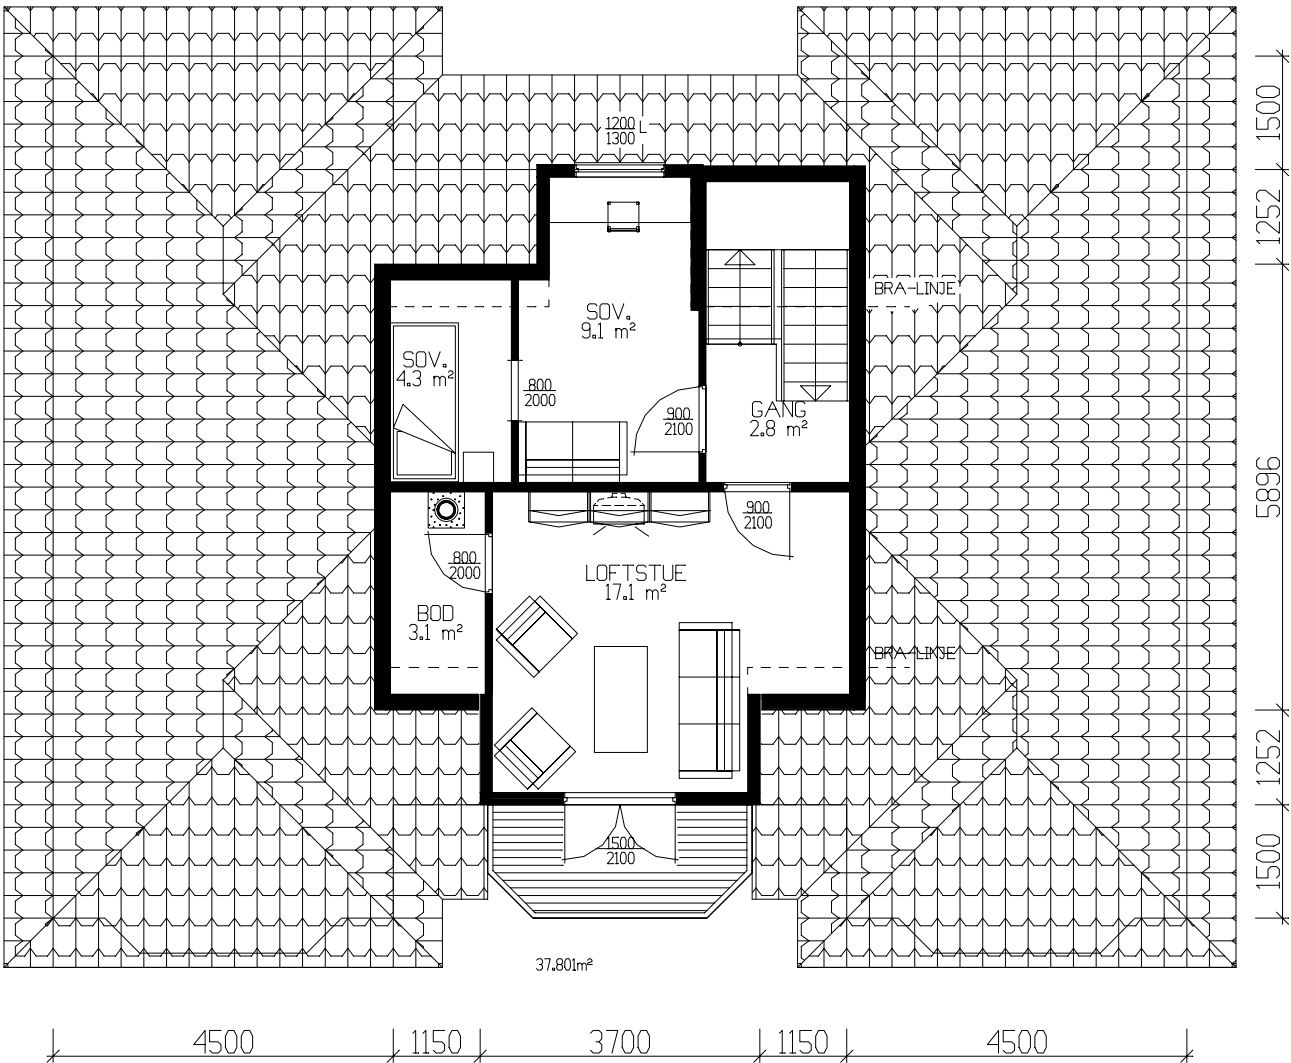

LOFTSPLAN 37.8m² BRA

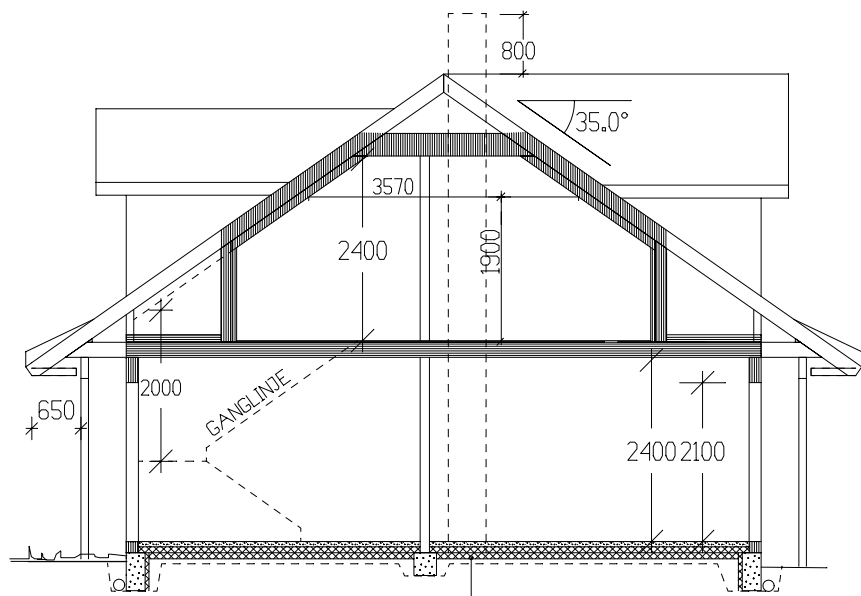

SNITT

	BRA
Hovedplan	145.50
Loftsplan	37.60
Sum 1 m²	183.10

GRUNNFLATE	(M ²)	155,5
BEBYGD AREAL	(M ²)	165,4

Tiltakshaver:				 VestlandsHus	
Leverandør:					
HUSTYPE: 89+		PLAN/SNITT			DATO 27.05.02 opv
Byggeplassens adresse:					REV.1
					REV.2
G.nr.		Br.nr.		REV.3	
ER TEGNING KONTROLLERT		I H.T. SJEKKLISTER ?		SKALA 1 : 100	
				 DATA DESIGN SYSTEM	
TEGNINGS NR. 501					
PROSJ.NR. 0750					
VestlandsHusgruppens arkitektkontor – 6018 Alesund – Tlf. 70 17 89 00					
TEGNINGEN MÅ HVERKEN HELT ELLER DELVIS KOPIERES ELLER BENYTTES VED TILTAK SOM VESTLANDSHUS IKKE MEDVIRKER I.					