




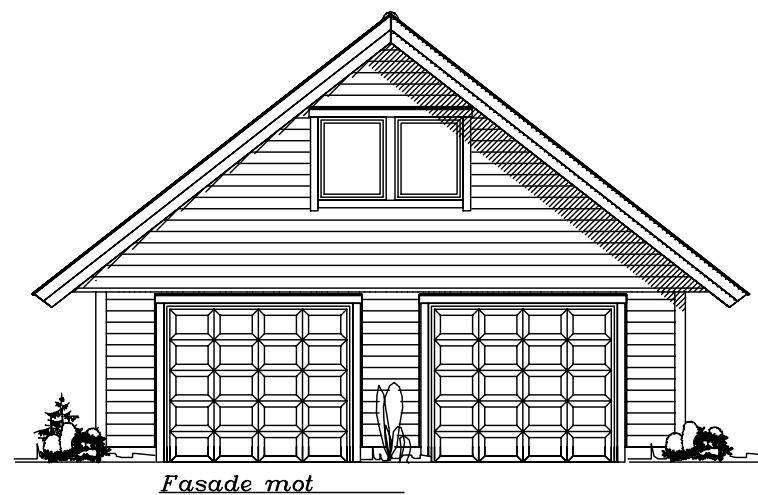


Fasade mot

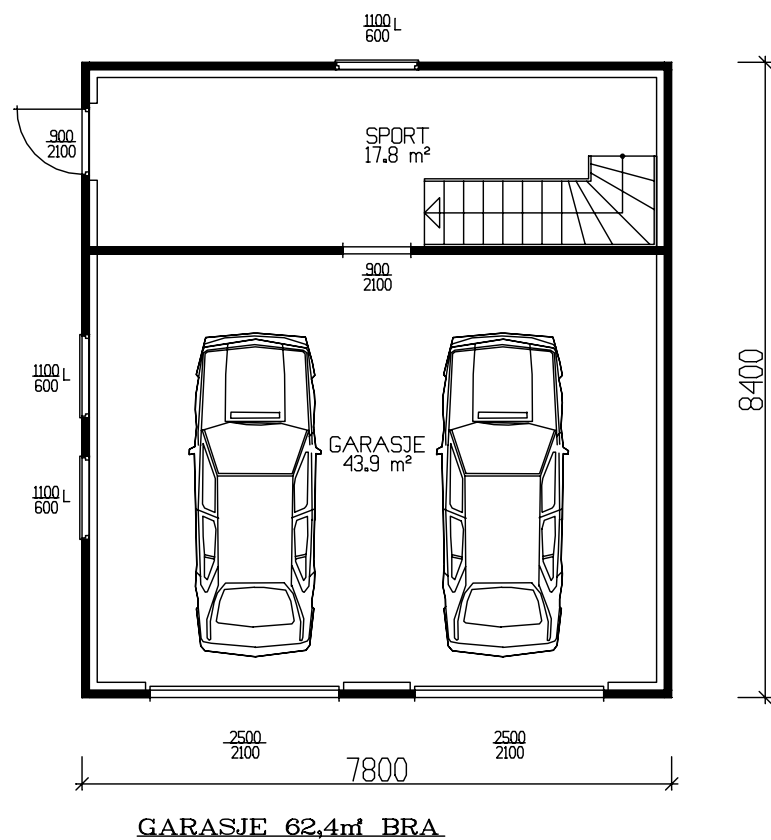


Fasade mot

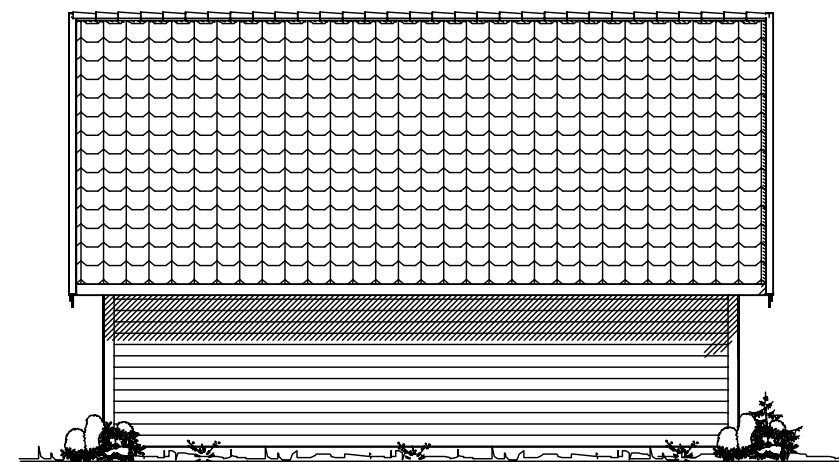

Fasade mot

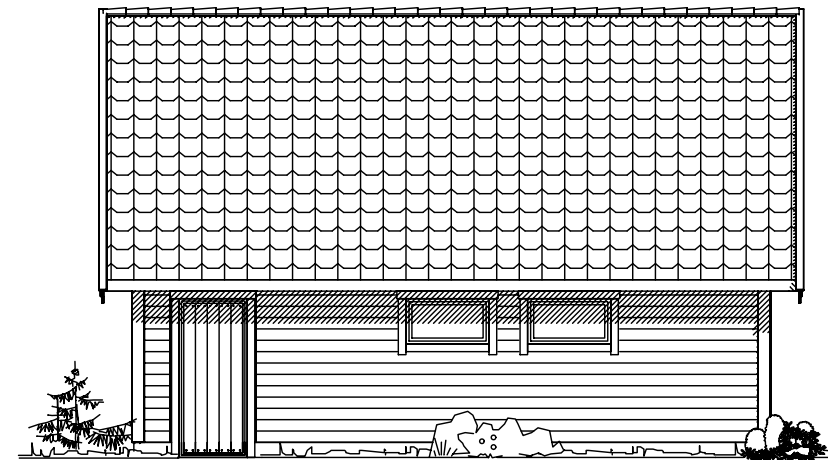

Fasade mot

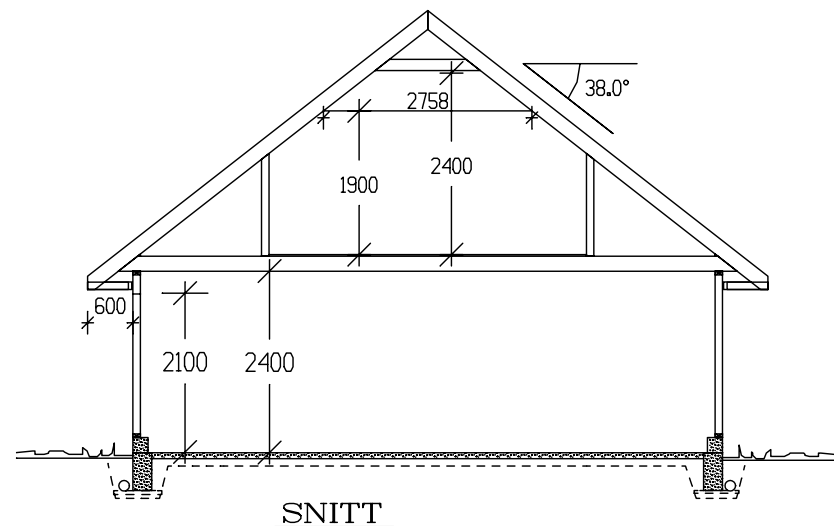

SNITT

	BRA
Hovedplan	62.40
Loftspan	32.50
Sum 1 m²	94.90

GRUNNFLATE	(M ²)	65,5
BEBYGD AREAL	(M ²)	65,5

Tiltakshaver:					 VestlandHus	
Leverandør:						TRYGGE HJEM
HUSTYPE: G30-T3		PLAN OG FASADER		DATO 25.06.03 opv		
Byggeplassens adresse:				REV.1		
				REV.2		
G.nr. Br.nr. ER TEGNING KONTROLLERT I H.T. SJEKKLISTER ?				REV.3	Tegningsnr. 501	
				SKALA 1 : 100		
				 DATA DESIGN SYSTEM	Prosj.nr. 1260	
VestlandsHusgruppens arkitektkontor – 6018 Alesund – Tlf. 70 17 89 00						
TEGNINGEN MÅ HVERKEN HELT ELLER DELVIS KOPIERES ELLER BENYTTES VED TILTAK SOM VESTLANDSHUS IKKE MEDVIRKER I.						