



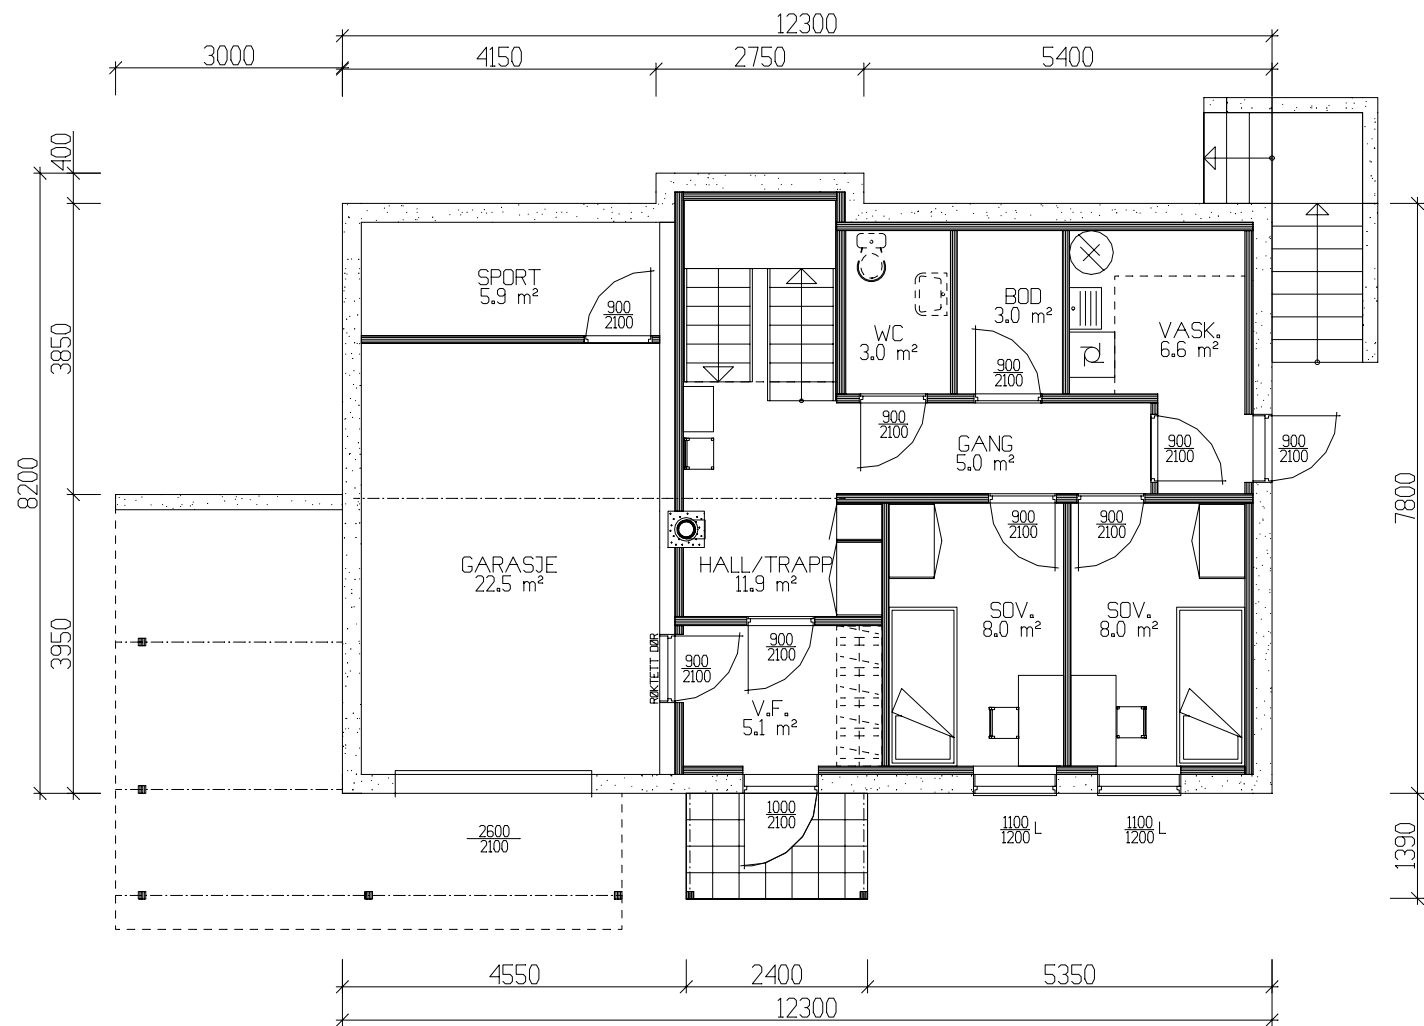

UNDERETASJE 53.4m² BRA-K + BOD 5.9m² BRA



HOVEDPLAN 90.6m² BRA-K

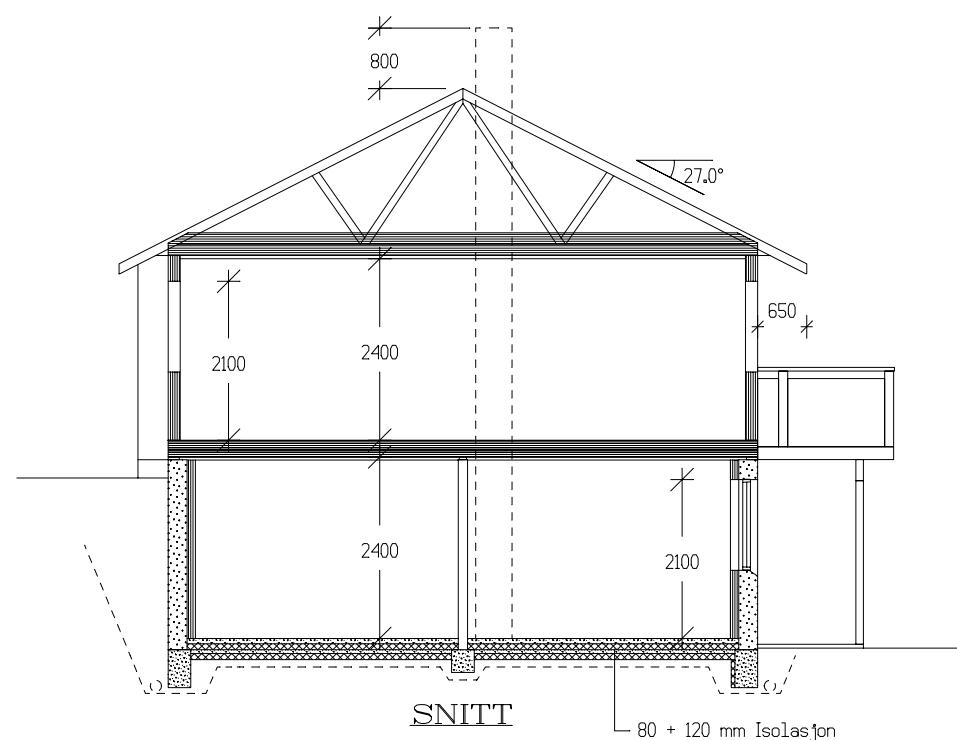

	BRA	B.fakt	BA	BRA-K
Und.etg.plan	53.50	0.5	26.75	53.50
Hovedplan	90.60	1.0	90.60	90.60
Utv. bod und.etg.	5.90	0.5	2.95	0
Sum 1 m²	150.00		120.30	144.10

GRUNNFLATE	(M ²)	97.0
BEBYGD AREAL	(M ²)	124.3

Tiltakshaver:				 VestlandsHus TEGNINGS NR. 501 PROSJ.NR. 051N	
Leverandør:					
HUSTYPE: 120-59 +		PLAN-SNITT			DATO 24.09.02 mhv
Byggeplassens adresse:					REV.1
					REV.2
					REV.3
G.nr.	Br.nr.	ER TEGNING KONTROLLERT I H.T. SJEKKLISTER ?			SKALA 1 : 100
					 DATA DESIGN SYSTEM
VestlandsHusgruppens arkitektkontor – 6018 Alesund – Tlf. 70 17 89 00					
TEGNINGEN MÅ HVERKEN HELT ELLER DELVIS KOPIERES ELLER BENYTTES VED TILTAK SOM VESTLANDSHUS IKKE MEDVIRKER I.					