




HOVEDPLAN 101.0 m² BRA-K+5,1m²+5,1m² BODER

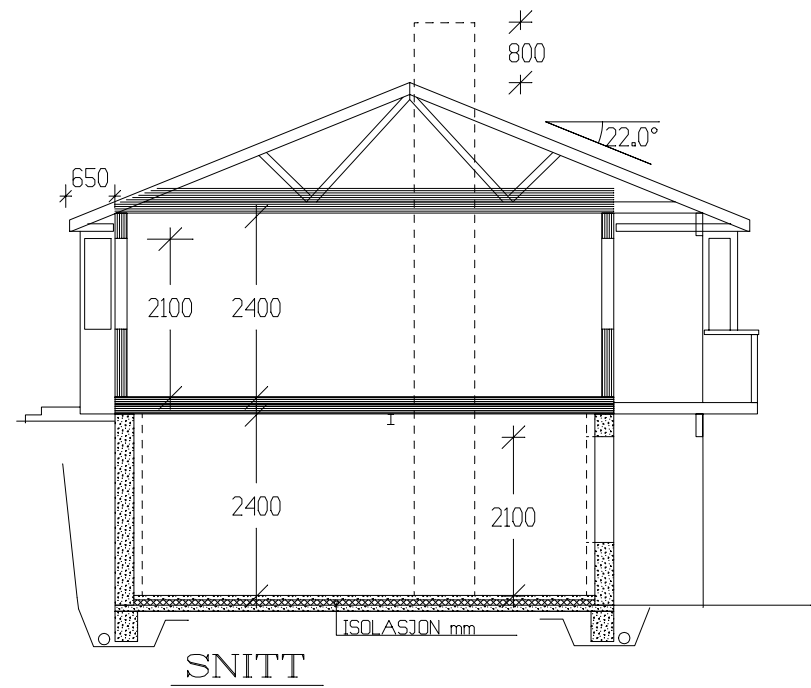

	BRA	B.fakt	BA	BRA-K
Undetg.plan	29.80	0.5	14.90	29.80
Hovedplan	101.00	1.0	101.00	101.00
Utv. bod l. etg.	5.10	0.6	3.06	0
Sum i m²	135.90		118.96	130.80

GRUNNFLATE	(M ²)	106.6
BEBYGD AREAL	(M ²)	133.1

Tiltakshaver:				 VestlandsHus TEGNINGS NR. 501 PROSJ.NR. 843W	
Leverandør:					
HUSTYPE: 120-24C+		HOVEDPLAN-SNIT			DATO 01.10.02 SK
Byggeplassens adresse:					REV.1
					REV.2
					REV.3
G.nr.		Br.nr.			SKALA 1 : 100
ER TEGNING KONTROLLERT I H.T. SJEKKLISTER ?					 DATA DESIGN SYSTEM
VestlandsHusgruppens arkitektkontor – 6018 Alesund – Tlf. 70 17 89 00					
TEGNINGEN MÅ HVERKEN HELT ELLER DELVIS KOPIERES ELLER BENYTTES VED TILTAK SOM VESTLANDSHUS IKKE MEDVIRKER I.					