



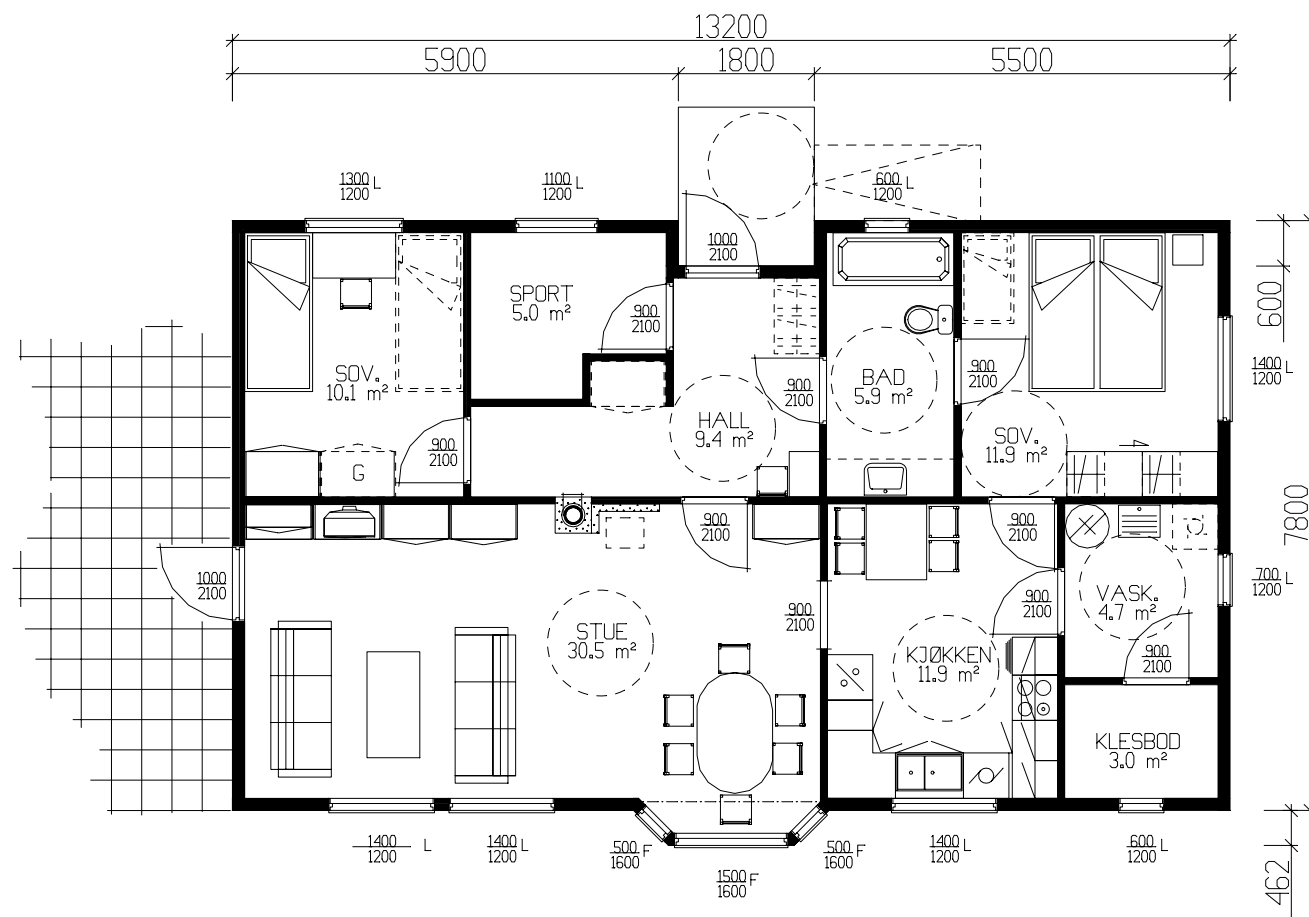

HOVEDPLAN 91.0m² BRA-K + SPORT 5.0m² BRA.

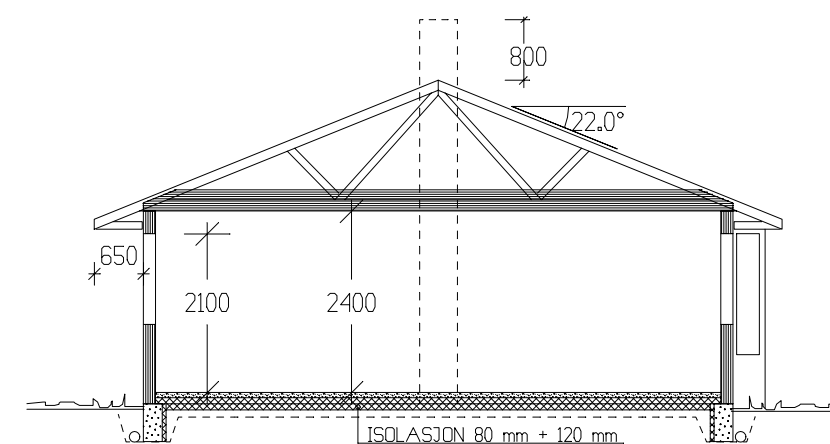

SNITT

	BRA	B.fakt	BA	BRA-K
Hovedplan	96.00	1.0	96.00	96.00
Sum 1 m²	96.00		96.00	96.00

GRUNNFLATE	(M ²)	102.9
BEBYGD AREAL	(M ²)	104.0

Tiltakshaver:					 VestlandsHus
Leverandør:					
HUSTYPE: 112-40 A+		PLAN - SNITT		DATO 15.03.02 på	
Byggeplassens adresse:				REV.1	
				REV.2	
				REV.3	
G.nr. Br.nr. ER TEGNING KONTROLLERT I H.T. SJEKKLISTER ?				SKALA 1 : 100	
				 DATA DESIGN SYSTEM	
VestlandsHusgruppens arkitektkontor – 6018 Alesund – Tlf. 70 17 89 00					TEGNINGS NR. 501
TEGNINGEN MÅ HVERKEN HELT ELLER DELVIS KOPIERES ELLER BENYTTES VED TILTAK SOM VESTLANDSHUS IKKE MEDVIRKER I.					PROSJ.NR. 183p