

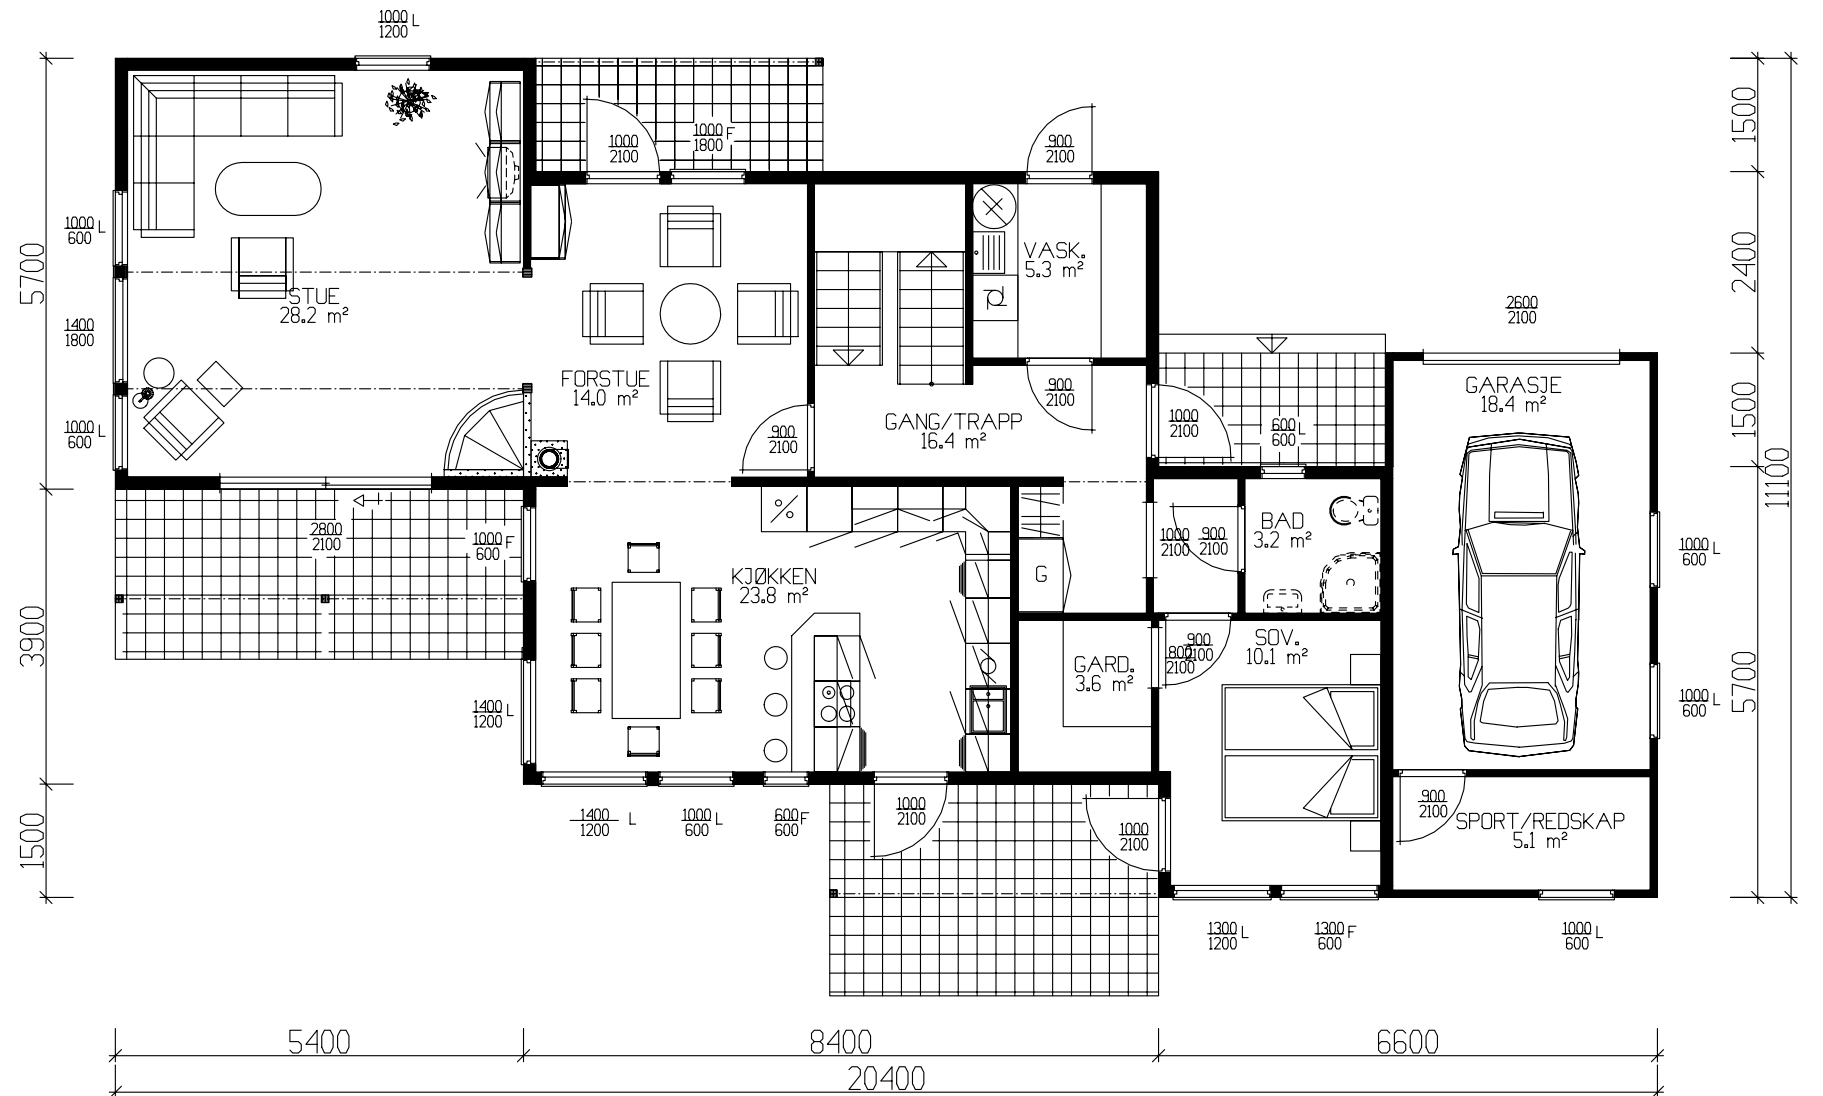


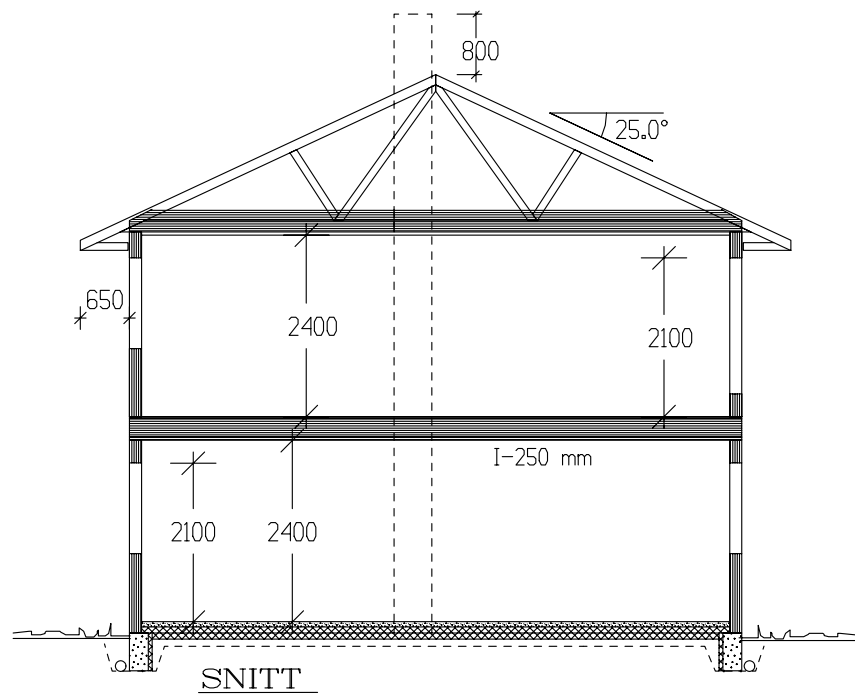

HOVEDPLAN 108,1m² BRA + GARASJE 23,5m² BRA

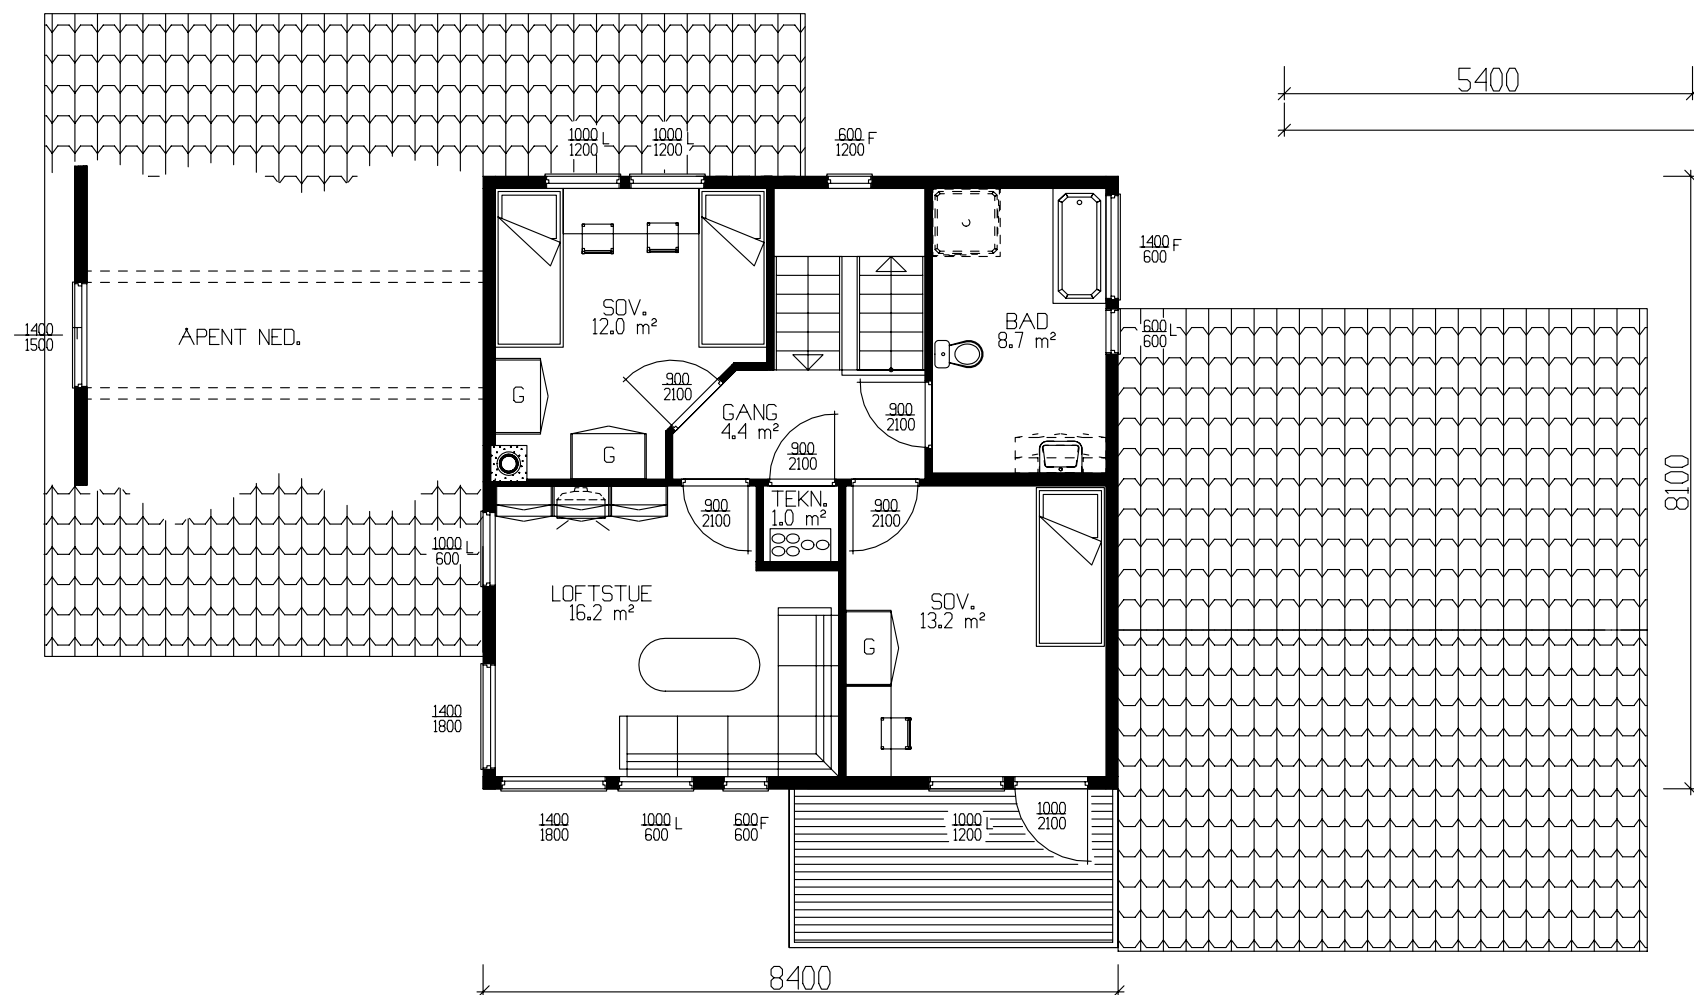

ETG.PLAN 62,9m² BRA

GRUNNFLATE	(M ²)	142,1
BEBYGD AREAL	(M ²)	166,6

Tiltakshaver:					 Vestlandsk Hus TRYGGE HJEM Tegningsnr. 501 Prosj.nr. 0350
Leverandør:					
Type: Slingsbys Topp		PLAN OG SNITT		DATE 16.03.06	
Byggeplassens adresse:		40-171		REV.1	
				REV.2	
				REV.3	
				SKALA 1 : 100	
G.nr.	Br.nr.	ER TEGNING KONTROLLERT I H.T. SJEKKLISTER ?		 DATA DESIGN SYSTEM	
VestlandsHusgruppens arkitektkontor – 6018 Alesund – Tlf. 70 17 89 00					
TEGNINGEN MÅ HVERKEN HELT ELLER DELVIS KOPIERES ELLER BENYTTES VED TILTAK SOM VESTLANDSHUS IKKE MEDVIRKER I.					