




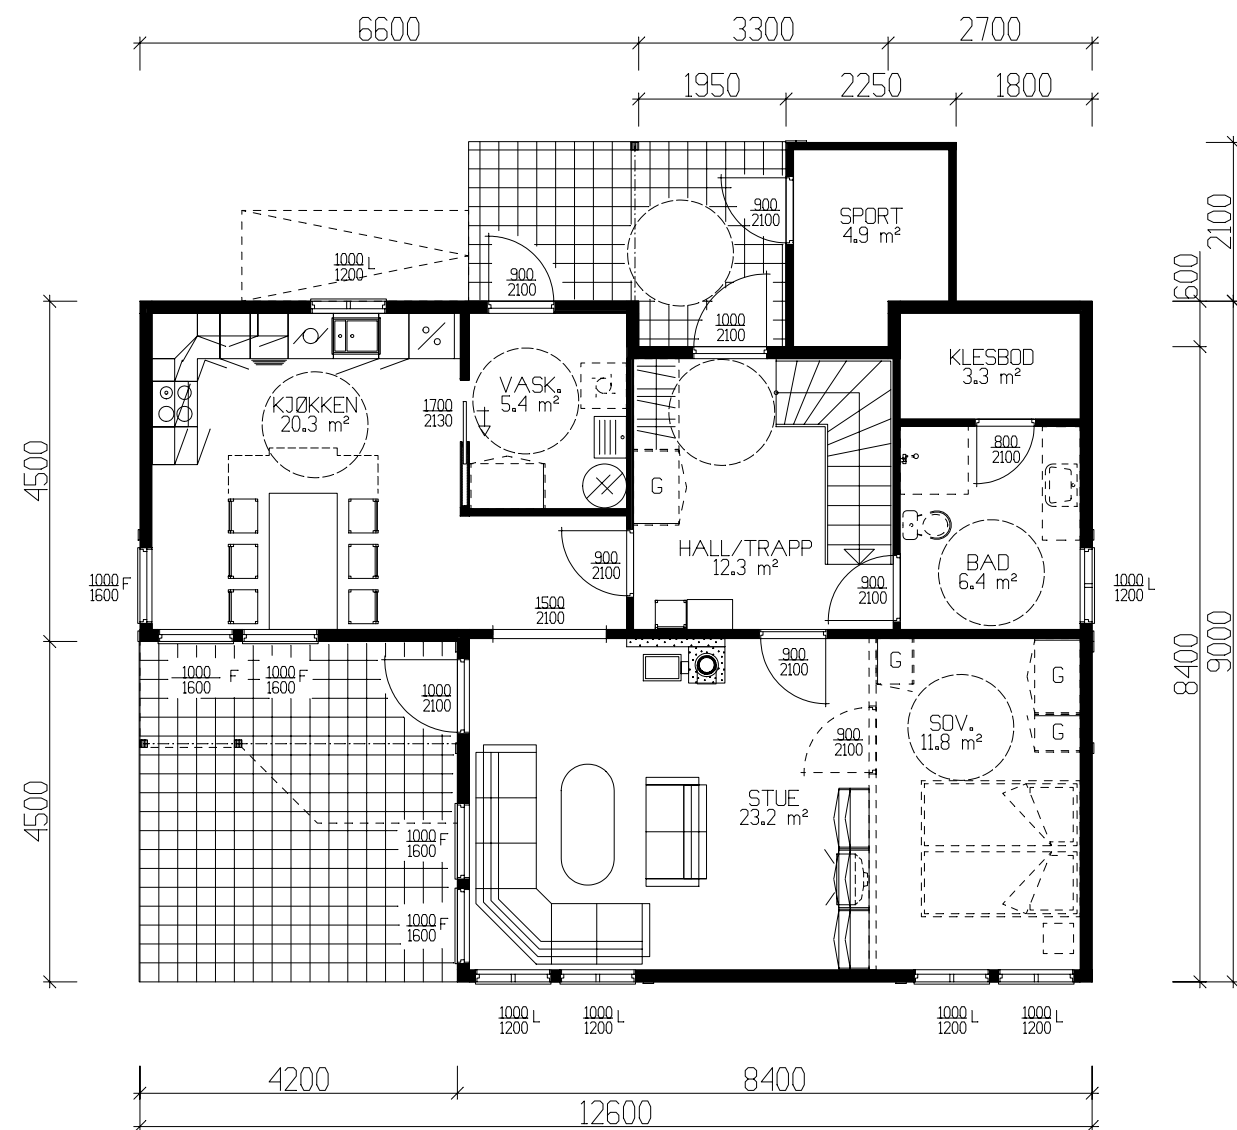

HOVEDPLAN 85.5m² BRA-K. SPORT 5.0m² BRA.

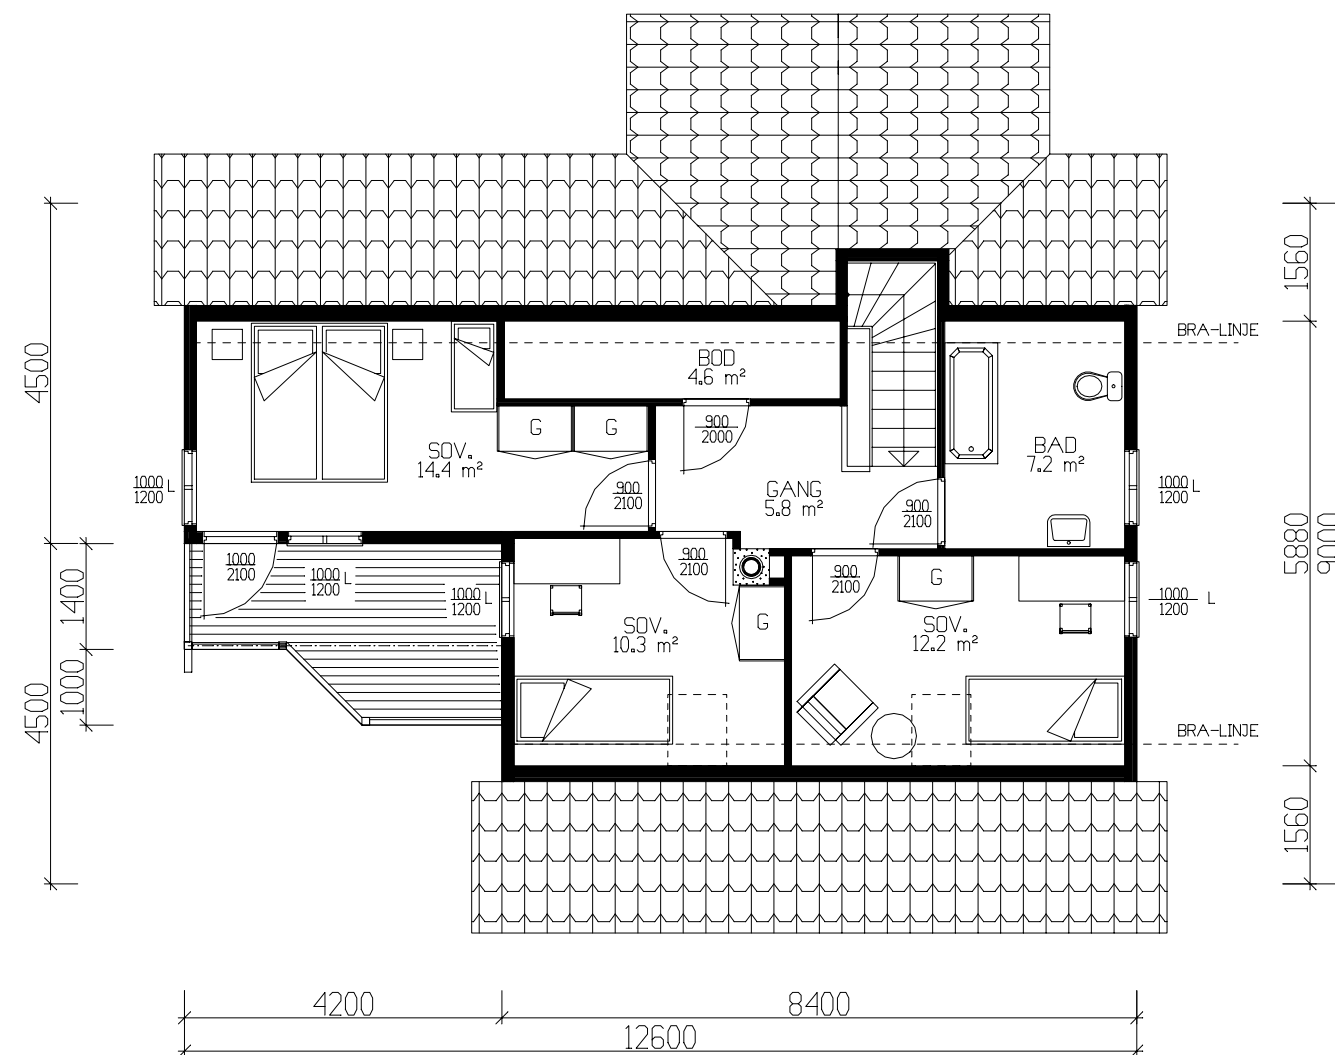

ETASJEPLAN LOFT 53.3m² BRA-K.

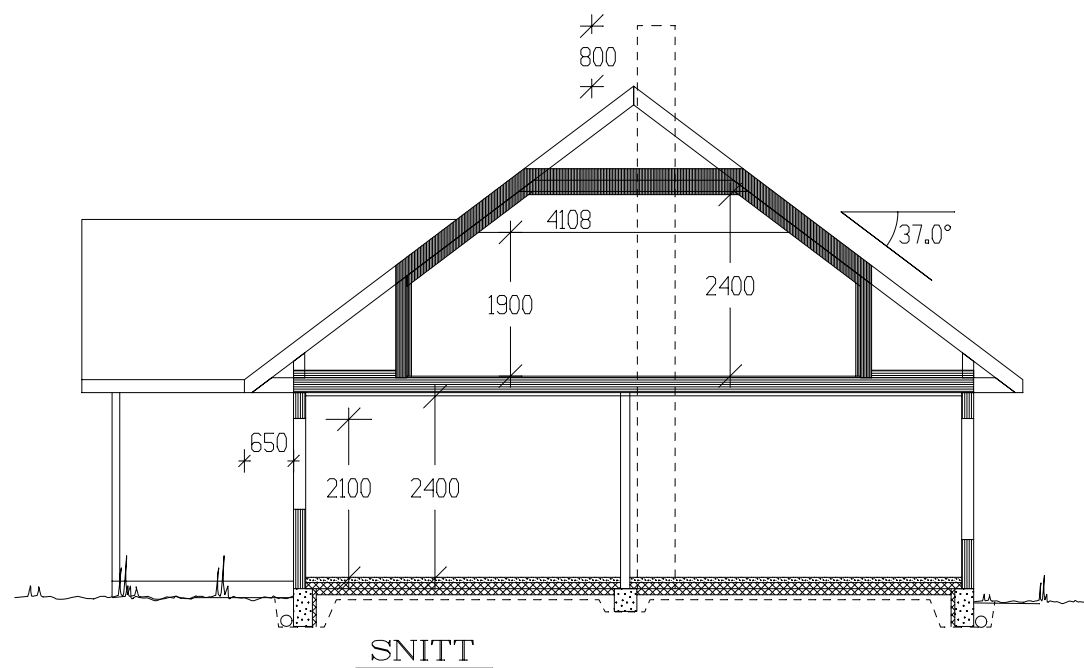

SNITT

	BRA	B.fekt	BA	BRA-K
Hovedplan	85.50	1.0	85.50	85.50
Etg.plan	53.30	0.6	31.98	53.30
Utv. bod l. etg.	5.00	0.6	3.00	0
Sum 1 m²	143.80		120.48	138.80

GRUNNFLATE	(M ²)	98.3
BEBYGD AREAL	(M ²)	110.7

Tiltakshaver:					 Vestlandshus
Leverandør:					
HUSTYPE: 120-36+		PLANER - SNITT		DATO 15.10.02 på	
Byggeplassens adresse:				REV.1	
				REV.2	
				REV.3	
				SKALA 1 : 100	
G.nr.	Br.nr.	ER TEGNING KONTROLLERT I H.T. SJEKKLISTER ?		 DATA DESIGN SYSTEM	
VestlandsHusgruppens arkitektkontor – 6018 Alesund – Tlf. 70 17 89 00					TEGNINGS NR. 501
TEGNINGEN MÅ HVERKEN HELT ELLER DELVIS KOPIERES ELLER BENYTTES VED TILTAK SOM VESTLANDSHUS IKKE MEDVIRKER I.					PROSJ.NR. 197p