
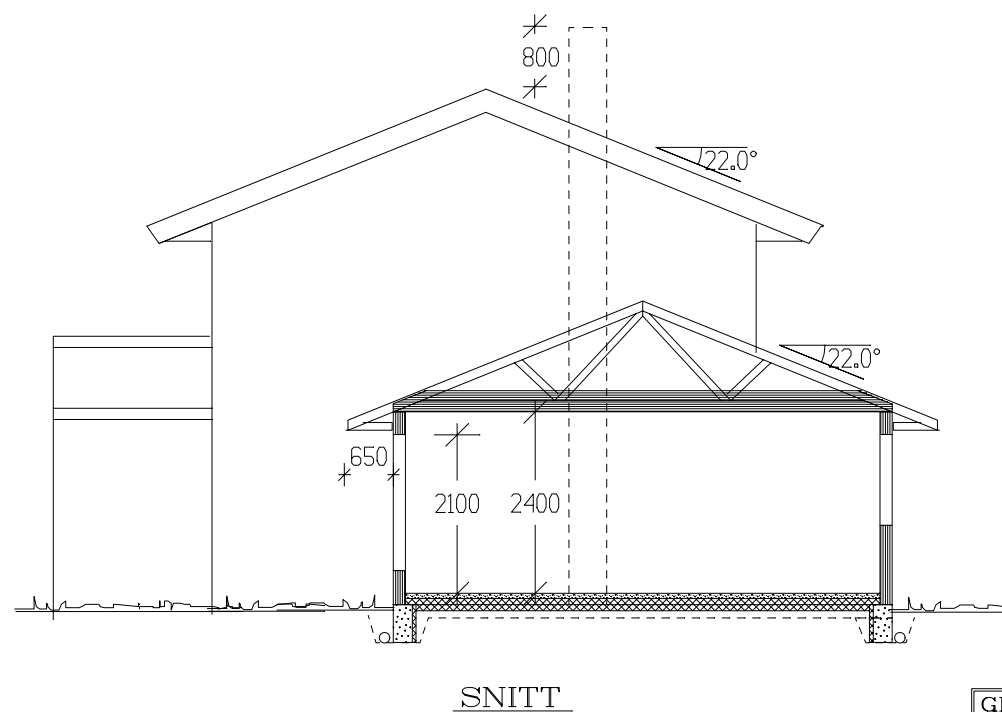


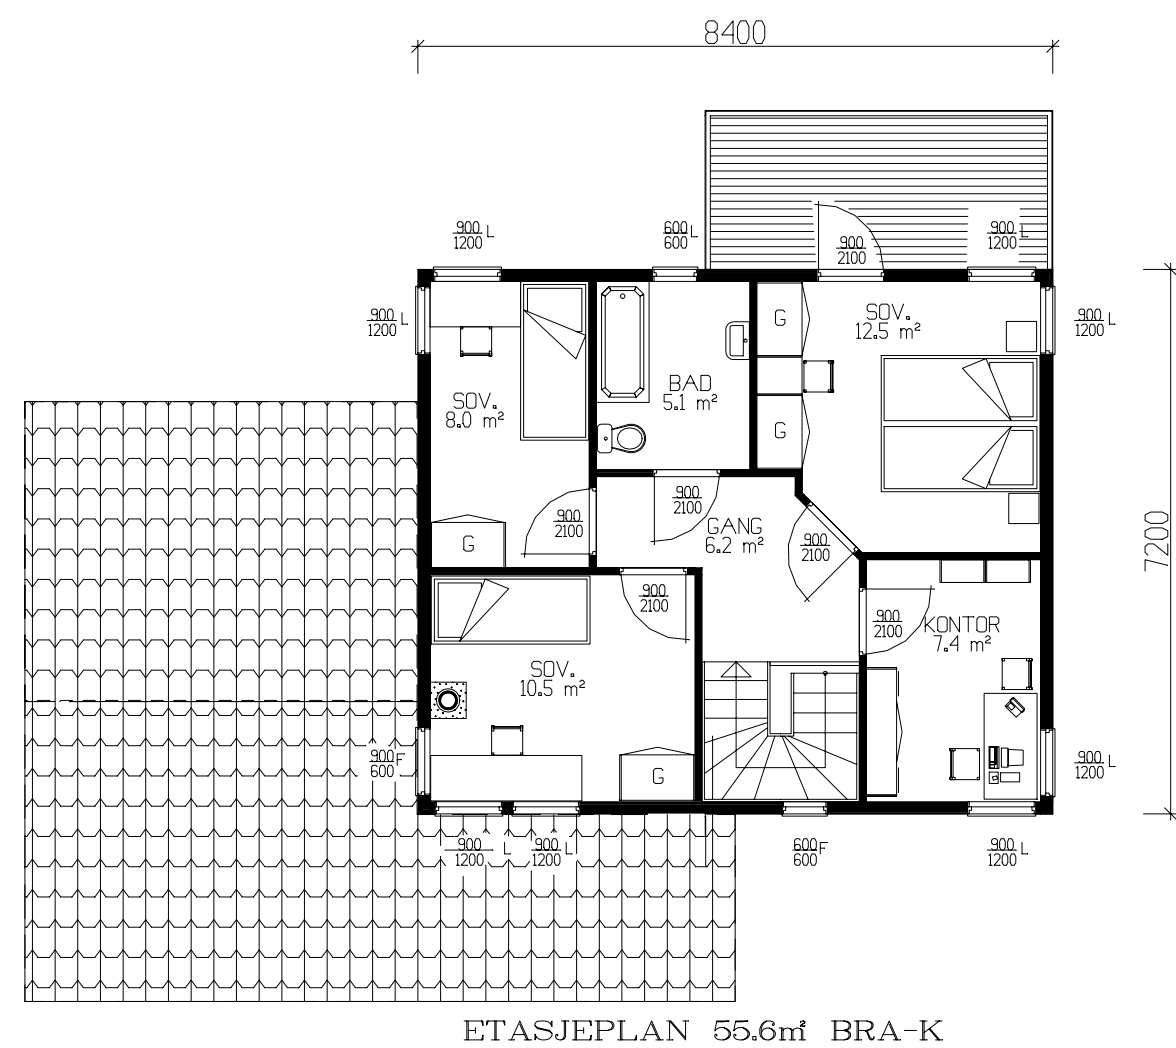

	BRA	B.fakt	BA	BRA-K
Hovedplan	83.70	1.0	83.70	83.70
Etg.plan	55.60	0.6	33.36	55.60
Utv. bod 1. etg.	5.00	0.6	3.00	0
Sum 1 m²	144.30		120.06	139.30

GRUNNFLATE	(M ²)	95.1
BEBYGD AREAL	(M ²)	107.1

Tiltakshaver:				 VestlandsHus	
Leverandør:					
HUSTYPE: 120-37		PLANER/SNITT			DATO 03.10.02 1v
Byggeplassens adresse:			REV.1		
			REV.2		
G.nr.	Br.nr.	ER TEGNING KONTROLLERT I H.T. SJEKKLISTER ?	REV.3	SKALA 1 : 100	
			SKALA 1 : 100		
			 DATA DESIGN SYSTEM		
TEGNINGS NR. 501					
PROSJ.NR. 862W1					
VestlandsHusgruppens arkitektkontor – 6018 Alesund – Tlf. 70 17 89 00					
TEGNINGEN MÅ HVERKEN HELT ELLER DELVIS KOPIERES ELLER BENYTTES VED TILTAK SOM VESTLANDSHUS IKKE MEDVIRKER I.					