



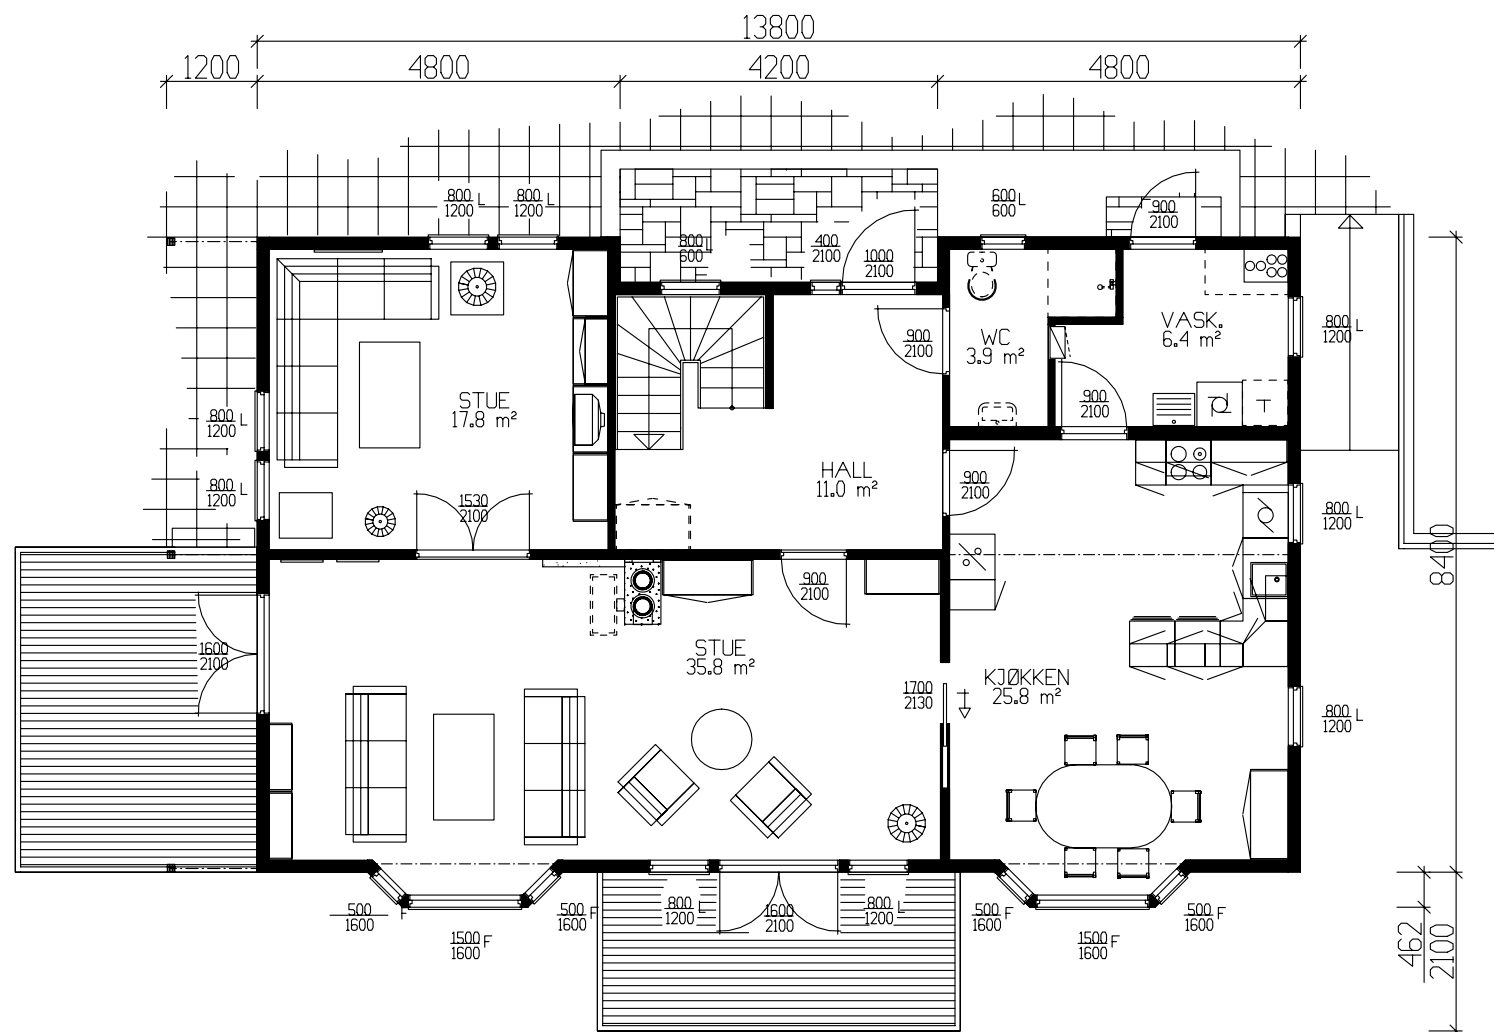

HOVEDPLAN 108.0m² BRA

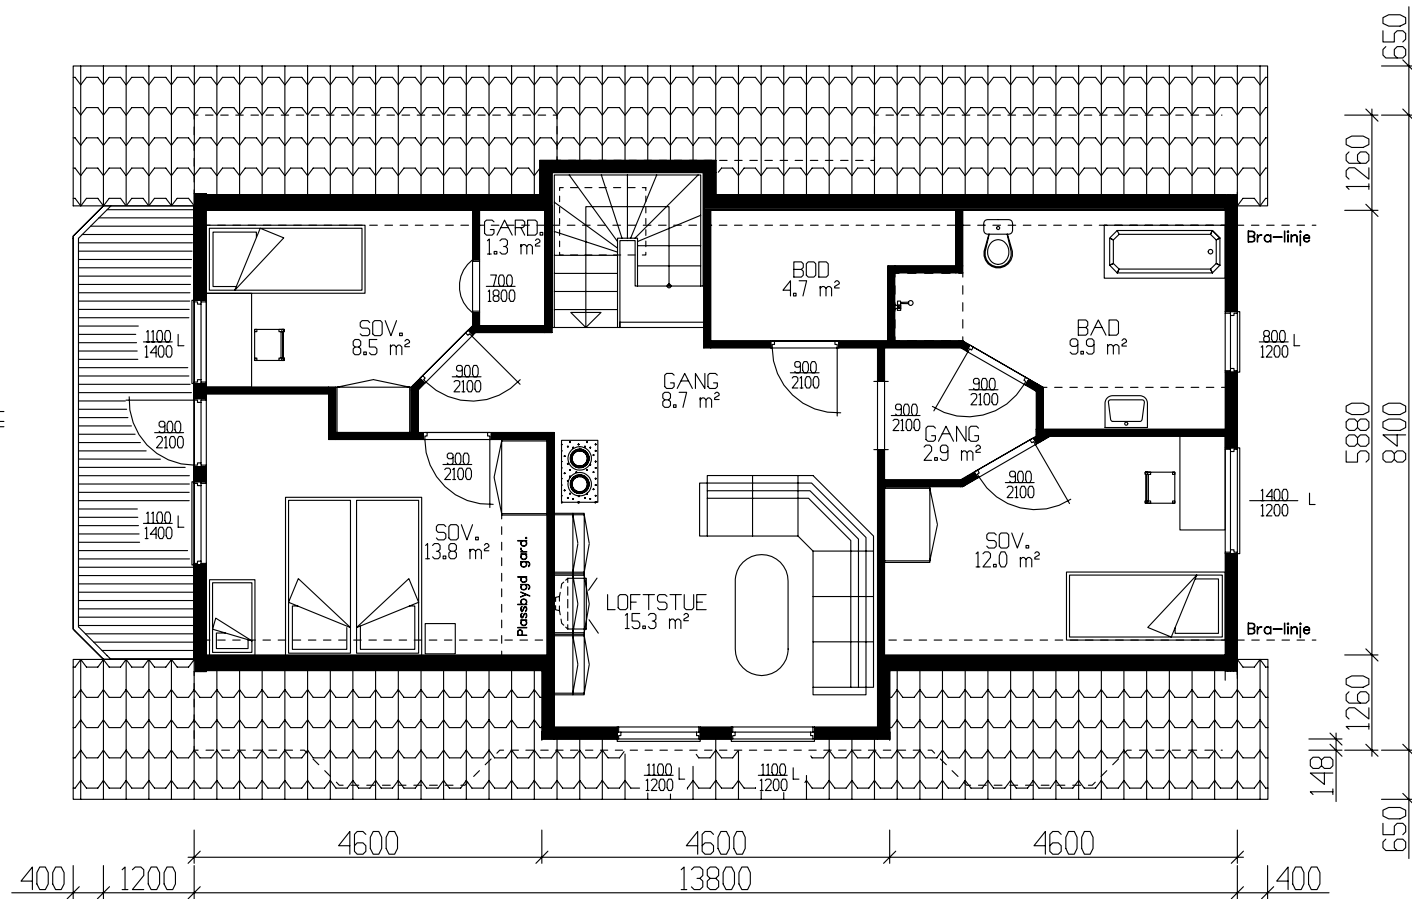

ETASJEPLAN 78.9m² BRA.

	BRA
Leilighet	83.40
Und.etg.plan	10.50
Hovedplan	108.00
Etg.plan	78.90
Sum 1 m²	280.80

GRUNNFLATE	(M ²)	113,4
BEBYGD AREAL	(M ²)	147,9

Tiltakshaver:					 VestlandsHus TRYGGE HJEM TegnIngsnr. 501 Prosj.nr. 867w
Leverandør:					
Type: Hornindalsrokken		PLAN		DATO 20.08.02	
Byggeplassens adresse:		ARKIV NR. 50-280		REV.1	
				REV.2	
G.nr.		Br.nr.		REV.3	
				SKALA 1 : 100	
ER TEGNING KONTROLLERT I H.T. SJEKKLISTER ?				 DATA DESIGN SYSTEM	
VestlandsHusgruppens arkitektkontor – 6018 Alesund – Tlf. 70 17 89 00					
TEGNINGEN MA HVERKEN HELT ELLER DELVIS KOPIERES ELLER BENYTTES VED TILTAK SOM VESTLANDSHUS IKKE MEDVIRKER I.					