
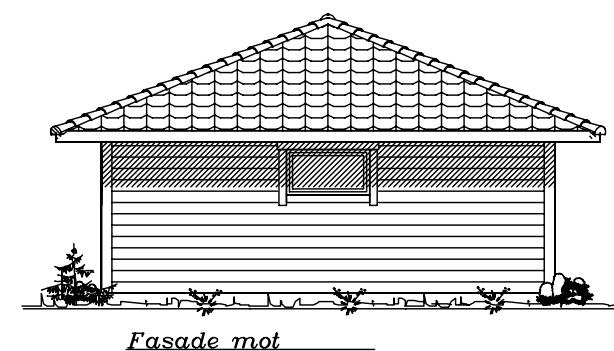
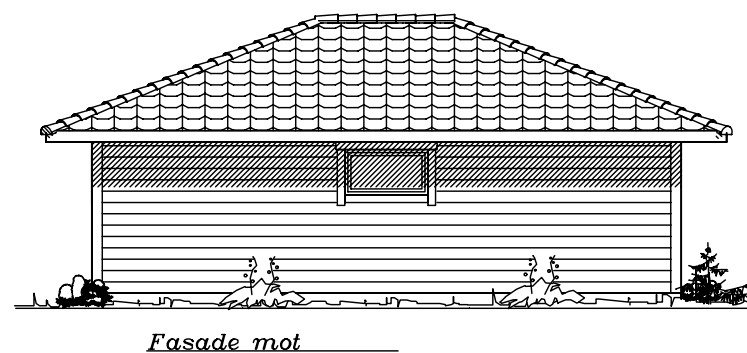
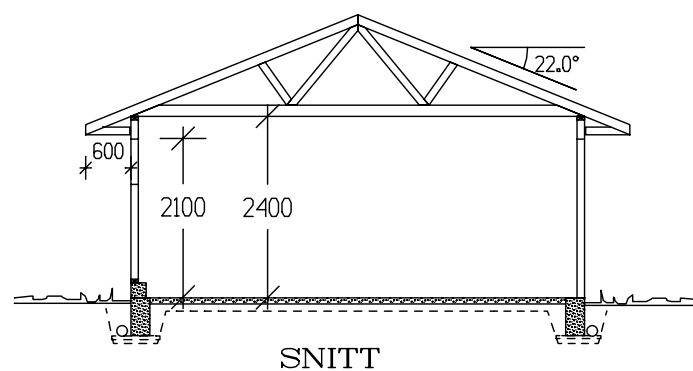
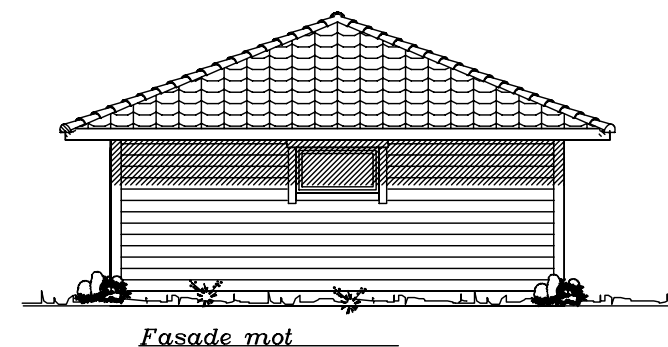
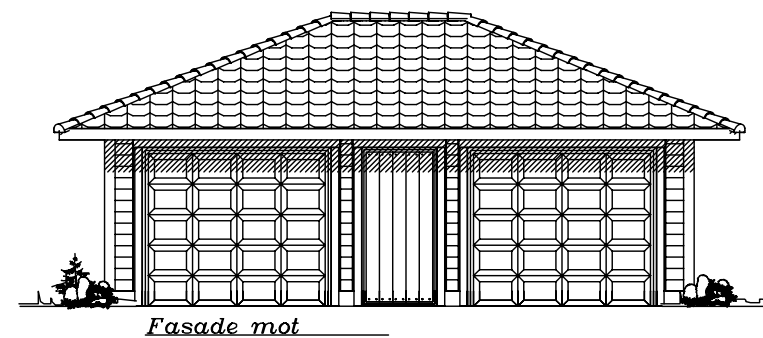


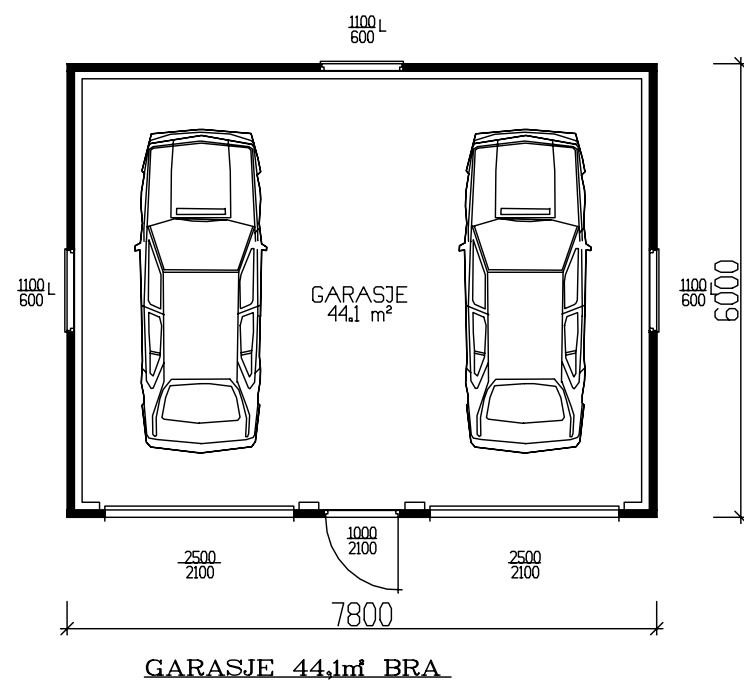

	BRA
Hovedplan	44,10
Sum 1 m²	44,10
GRUNNFLATE (M ²)	46,8
BEBYGD AREAL (M ²)	46,8

Tiltakshaver:					 VestlandsHus TRYGGE HJEM Tegningsnr. 501 Prosj.nr. 1250
Leverandør:					
HUSTYPE: G20-T2		PLAN OG FASADER		DATO 24.02.03 opv	
Byggeplassens adresse:				REV.1	
				REV.2	
G.nr.	Br.nr.	ER TEGNING KONTROLLERT I H.T. SJEKKLISTER ?		REV.3	
				SKALA 1 : 100	
				 DATA DESIGN SYSTEM	
VestlandsHusgruppens arkitektkontor – 6018 Alesund – Tlf. 70 17 89 00					
TEGNINGEN MÅ HVERKEN HELT ELLER DELVIS KOPIERES ELLER BENYTTES VED TILTAK SOM VESTLANDSHUS IKKE MEDVIRKER I.					