
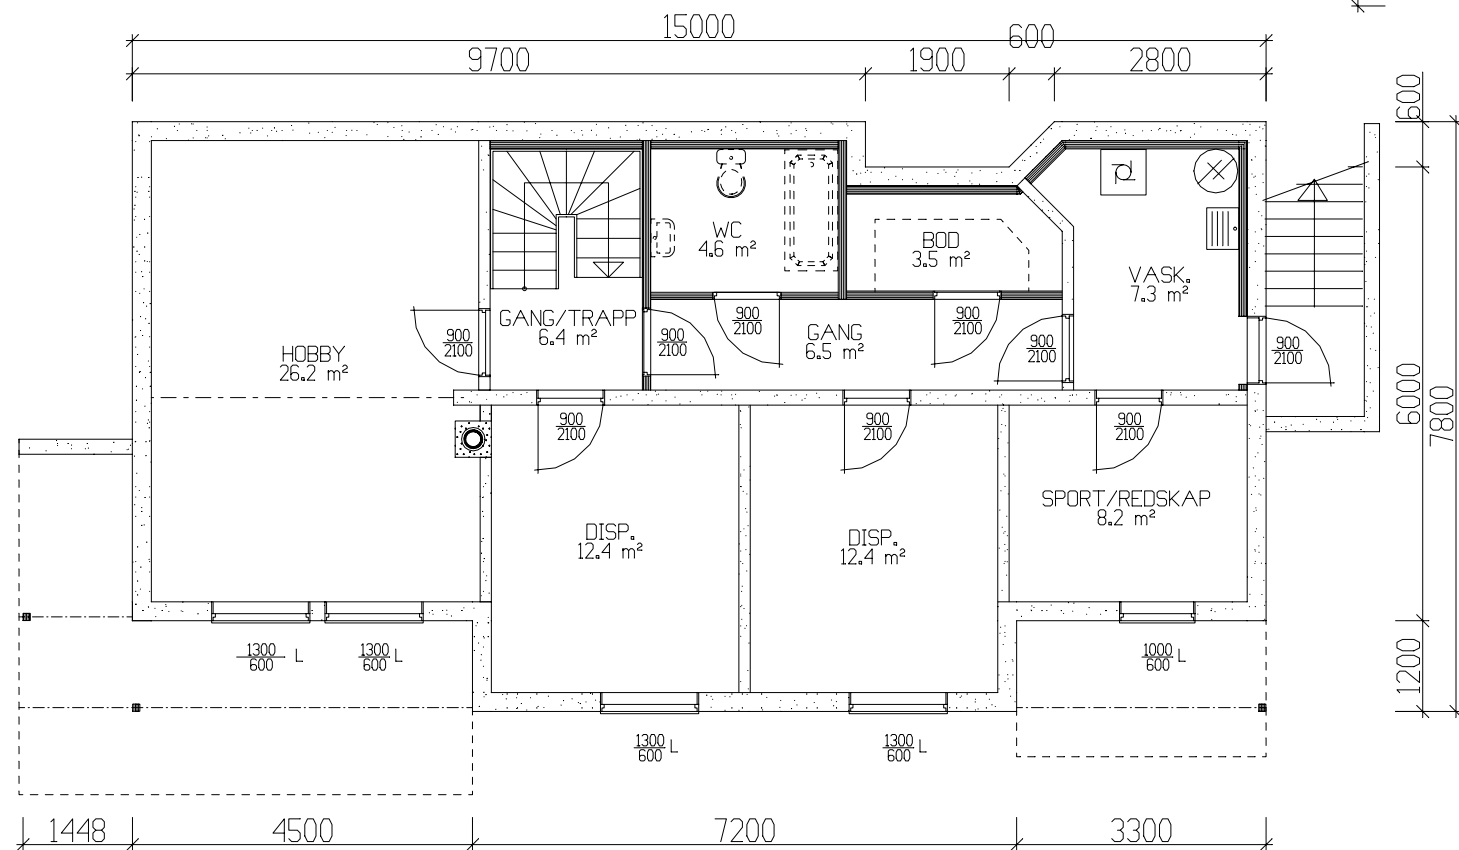
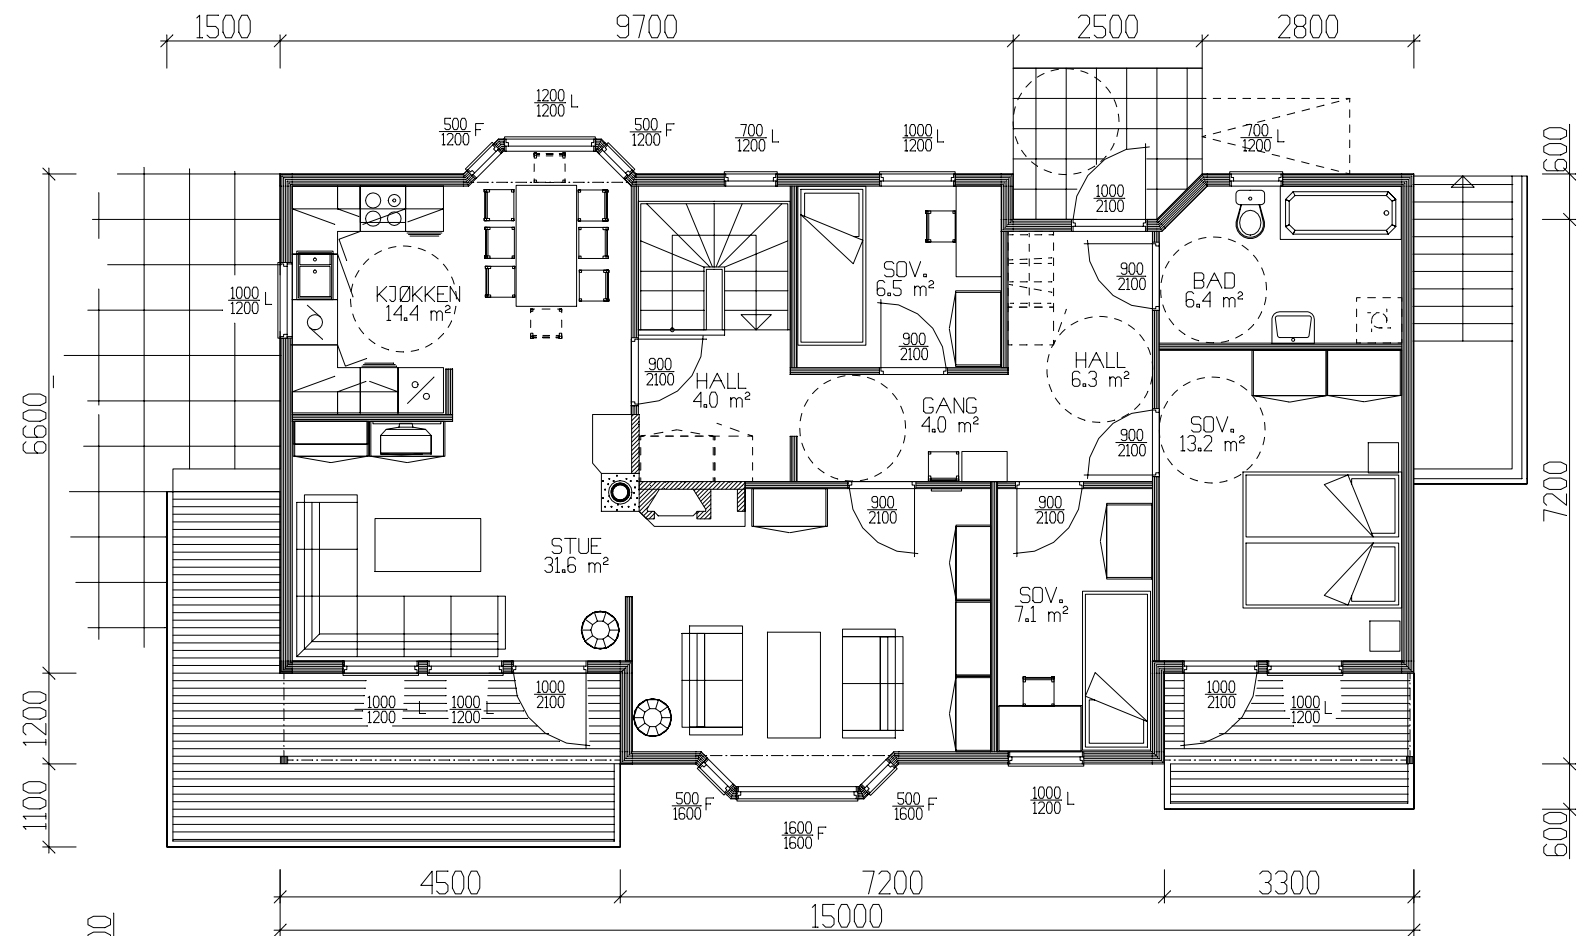


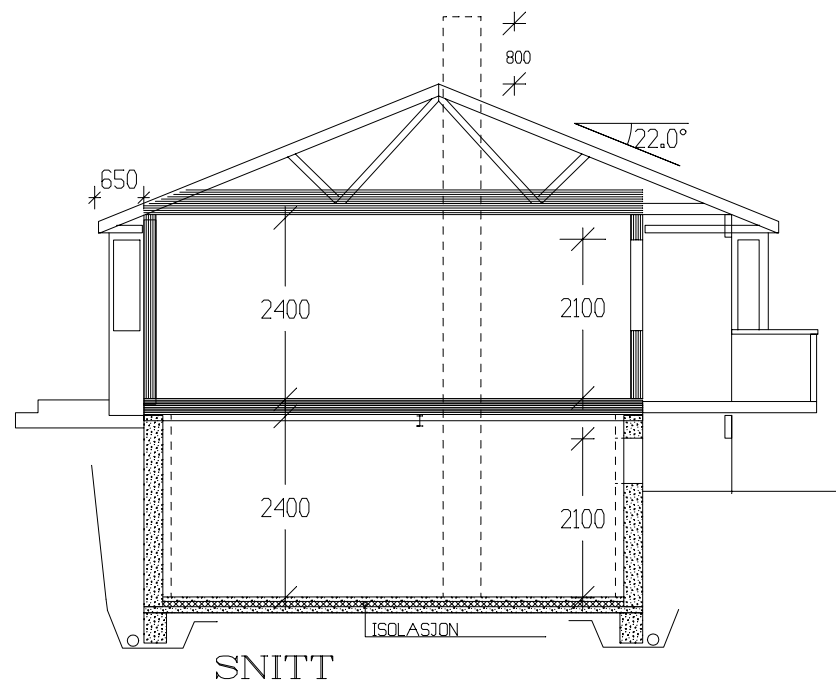

HOVEDPLAN 101.0 m² BRA-K

KJELLERPLAN 93,3m² BRA-K

	BRA	B.fakt	BA	BRA-K
Kjellerplan	93.30	0.2	18.66	0
Hovedplan	101.00	1.0	101.00	101.00
Sum 1 m²	194.30		119.66	101.00
GRUNNFLATE (M ²)		106.6		
BEBYGD AREAL (M ²)		133.1		

Tiltakshaver:					 VestlandsHus
Leverandør:					
HUSTYPE: 120-24+		PLANER/SNITT		DATO 01.09.01 ILE	
Byggeplassens adresse:				REV.1	
				REV.2	
				REV.3	
G.nr.		Br.nr.		SKALA 1 : 100	
ER TEGNING KONTROLLERT I H.T. SJEKKLISTER ?		JA		 DATA DESIGN SYSTEM	
VestlandsHusgruppens arkitektkontor – 6018 Alesund – Tlf. 70 17 89 00					
TEGNINGEN MA HVERKEN HELT ELLER DELVIS KOPIERES ELLER BENYTTES VED TILTAK SOM VESTLANDSHUS IKKE MEDVIRKER I.					