




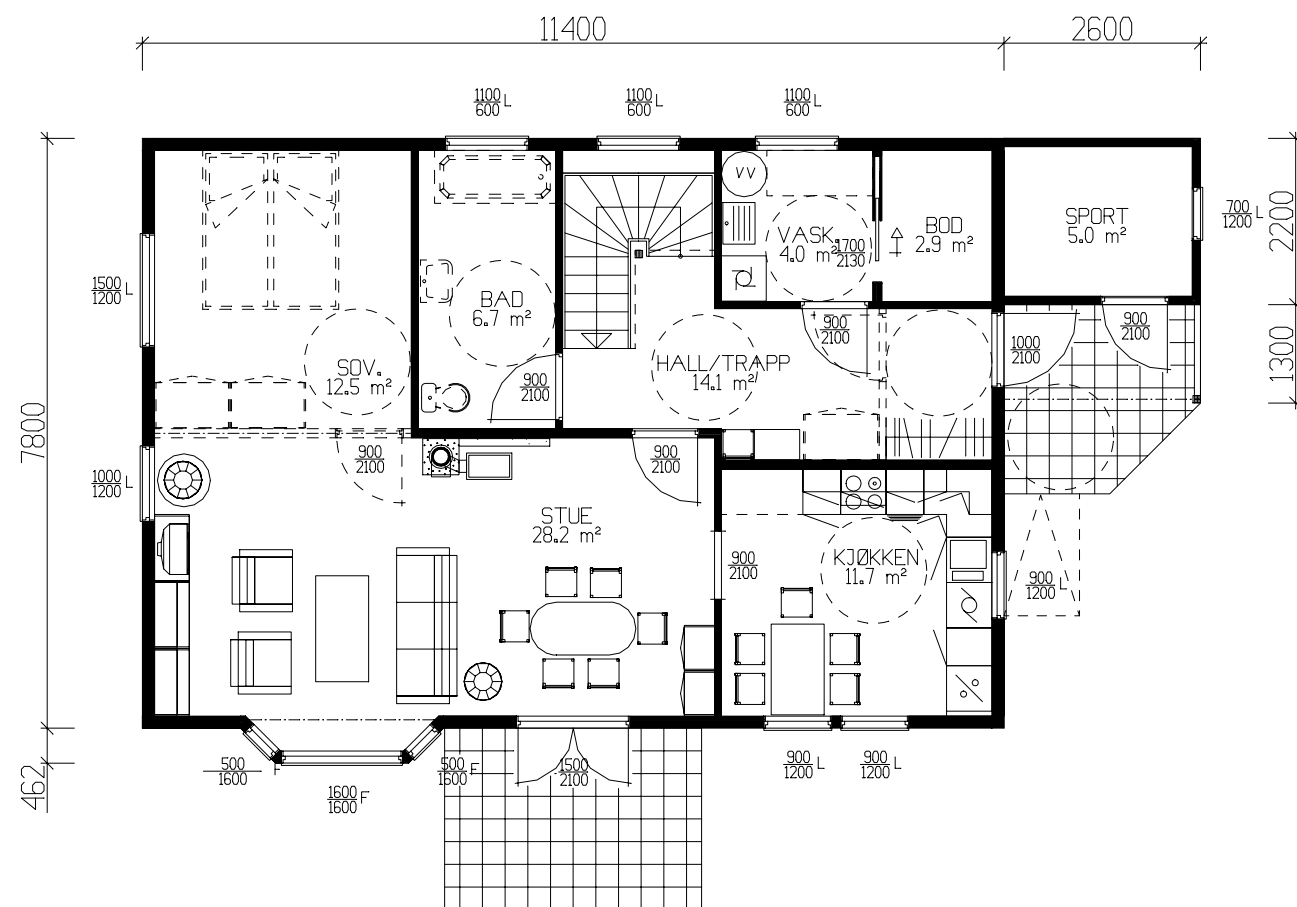

HOVEDPLAN 83.8m² BRA-K + BOD 5.0m²

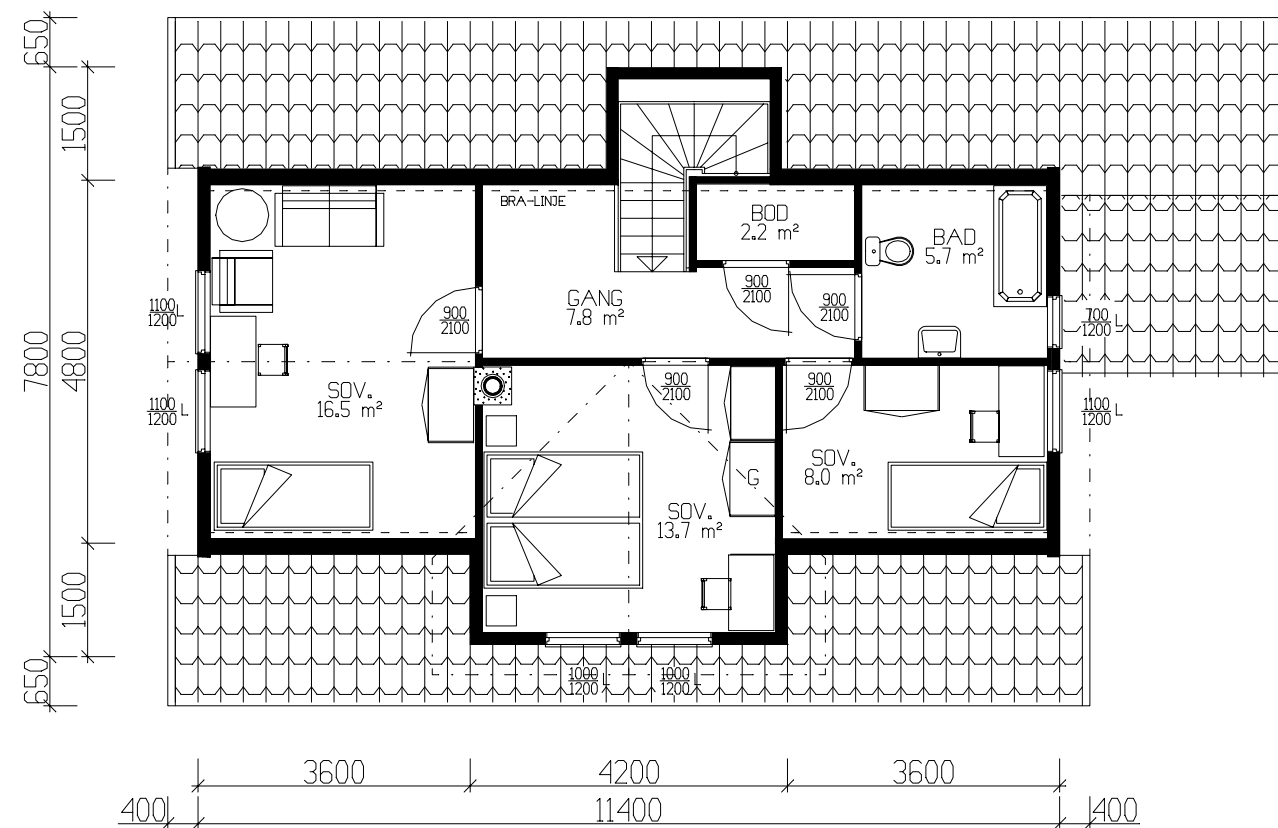

LOFTSPLAN 55.6m² BRA-K

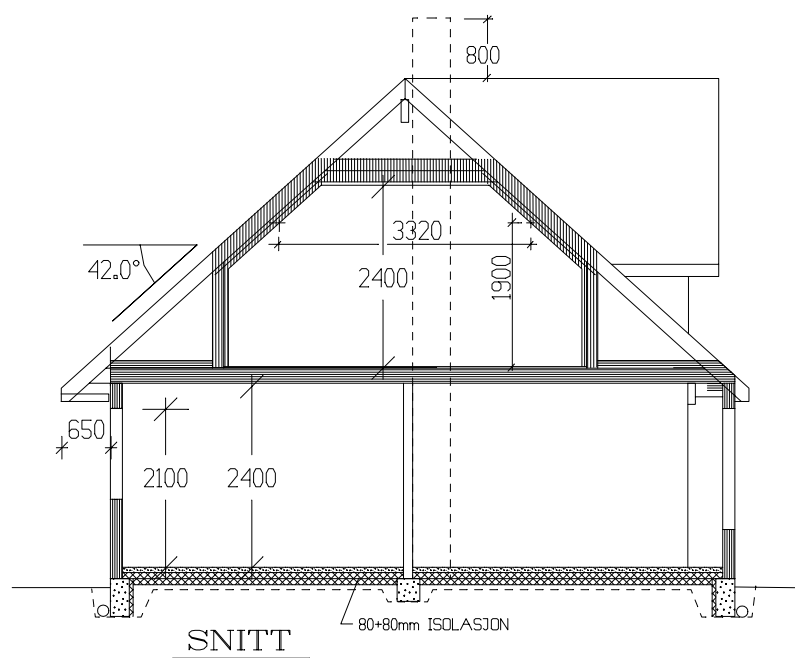

SNITT

	BRA	B.fakt	BA	BRA-K
Hovedplan	83.80	1.0	83.80	83.80
Etg.plan	55.60	0.6	33.36	55.60
Utv. bod l. etg.	5.00	0.6	3.00	0
Sum 1 m²	144.40		120.16	139.40

GRUNNFLATE	(M ²)	95,6
BEBYGD AREAL	(M ²)	99,0

Tiltakshaver:					 VestlandsHus
Leverandør:					
HUSTYPE: 120-34+		PLANER / SNITT		DATE 01.09.01 OPV	
Byggeplassens adresse:				REV.1	
				REV.2	
				REV.3	
				SKALA 1 : 100	
G.nr.	Br.nr.	ER TEGNING KONTROLLERT I H.T. SJEKKLISTER ?		JA	TEGNINGS NR. 501
					PROSJ.NR. 276H
VestlandsHusgruppens arkitektkontor – 6018 Alesund – Tlf. 70 17 89 00					
TEGNINGEN MÅ HVERKEN HELT ELLER DELVIS KOPIERES ELLER BENYTTES VED TILTAK SOM VESTLANDSHUS IKKE MEDVIRKER I.					