




HOVEDPLAN 82.3m² BRA-K + SPORT 5.7m² BRA.

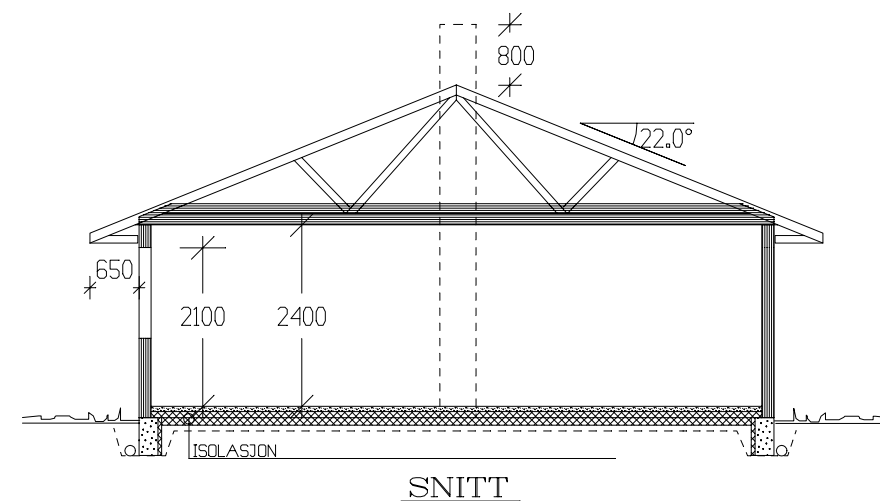

	BRA	B.fakt	BA	BRA-K
Hovedplan	88.30	1.0	88.30	88.30
Sum 1 m²	88.30		88.30	88.30

GRUNNFLATE	(M ²)	94.6
BEBYGD AREAL	(M ²)	100.8

Tiltakshaver:				 VestlandsHus	
Leverandør:					
HUSTYPE: 112-30 A+		PLAN - SNITT			DATO 14.03.02 på
Byggeplassens adresse:		ER TEGNING KONTROLLERT I H.T. SJEKKLISTER ?			REV.1
					REV.2
G.nr.	Br.nr.			REV.3	
				SKALA 1 : 100	
				 DATA DESIGN SYSTEM	
TEGNINGS NR. 501					
PROSJ.NR. 181p					
VestlandsHusgruppens arkitektkontor – 6018 Alesund – Tlf. 70 17 89 00					
TEGNINGEN MÅ HVERKEN HELT ELLER DELVIS KOPIERES ELLER BENYTTES VED TILTAK SOM VESTLANDSHUS IKKE MEDVIRKER I.					