





HOVEDPLAN 67,4m² BRA-K + BOD 5m²BRA

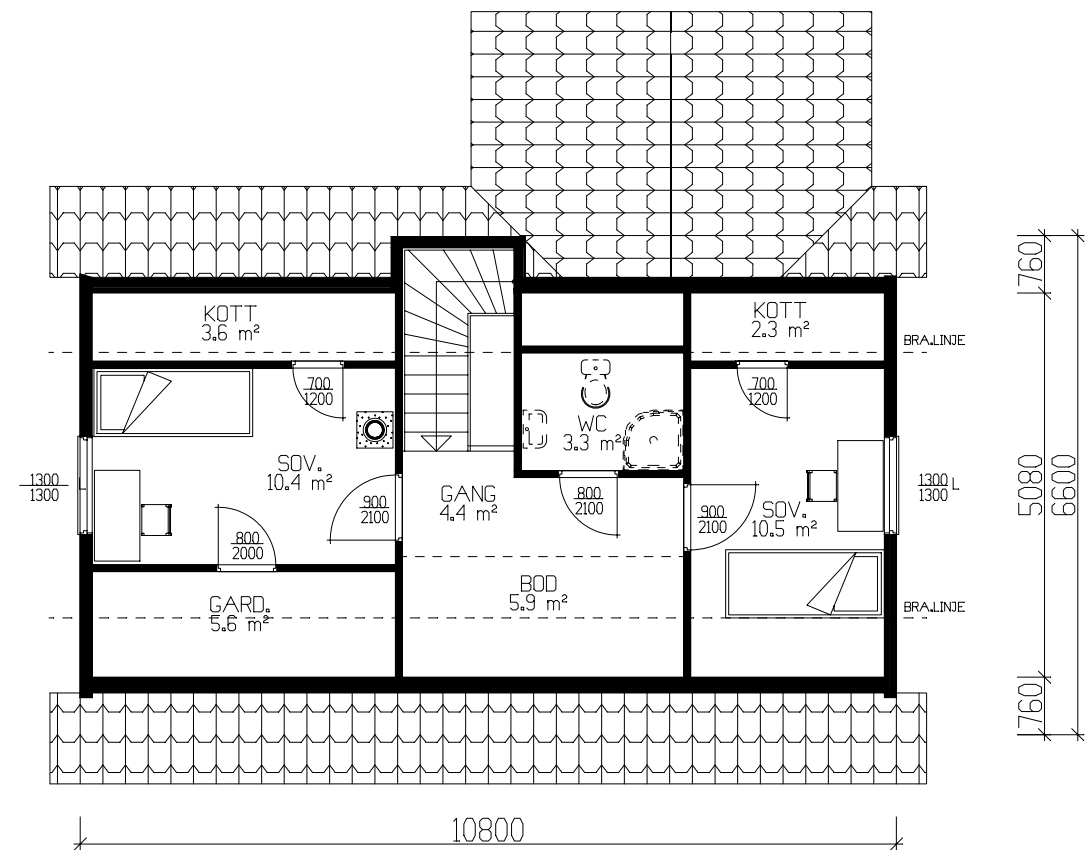

LOFTSPLAN 36,8m² BRA

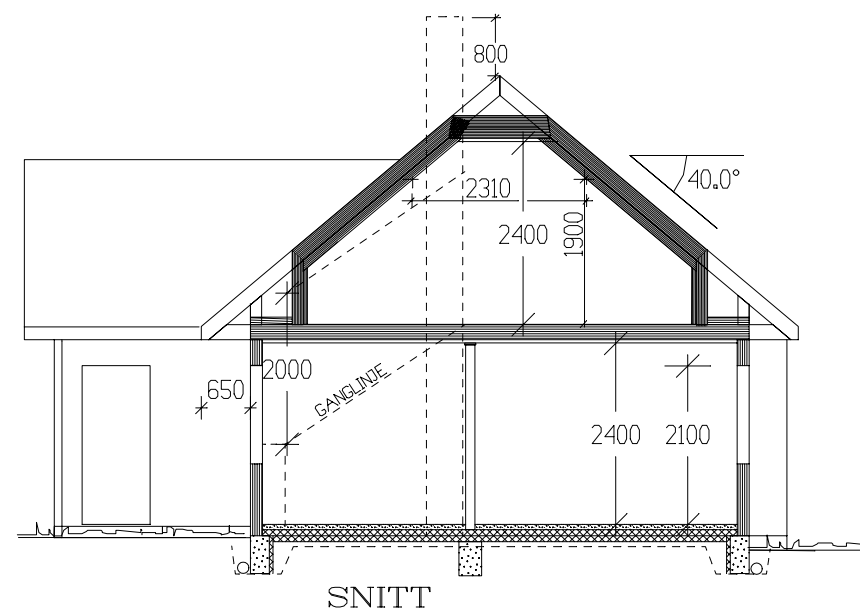

	BRA	B.fakt	BA	BRA-K
Hovedplan	67.40	1.0	67.40	67.40
Etg.plan	36.80	0.6	22.08	36.80
Utv. bod 1. etg.	5.00	0.6	3.00	0
Sum 1 m²	109.20		92.48	104.20

GRUNNFLATE	(M ²)	78.8
BEBYGD AREAL	(M ²)	84.1

Tiltakshaver:				 TEGNINGS NR. 501 PROSJ.NR. 850W1
Leverandør:				
HUSTYPE: 115-40+		PLANER/SNITT		
Byggeplassens adresse:		DATO 26.09.02 på		
		REV.1		
		REV.2		
		REV.3		
G.nr.		Br.nr.		
SKALA 1 : 100				
		 DATA DESIGN SYSTEM		
VestlandsHusgruppens arkitektkontor – 6018 Alesund – Tlf. 70 17 89 00				
TEGNINGEN MÅ HVERKEN HELT ELLER DELVIS KOPIERES ELLER BENYTTES VED TILTAK SOM VESTLANDSHUS IKKE MEDVIRKER I.				