




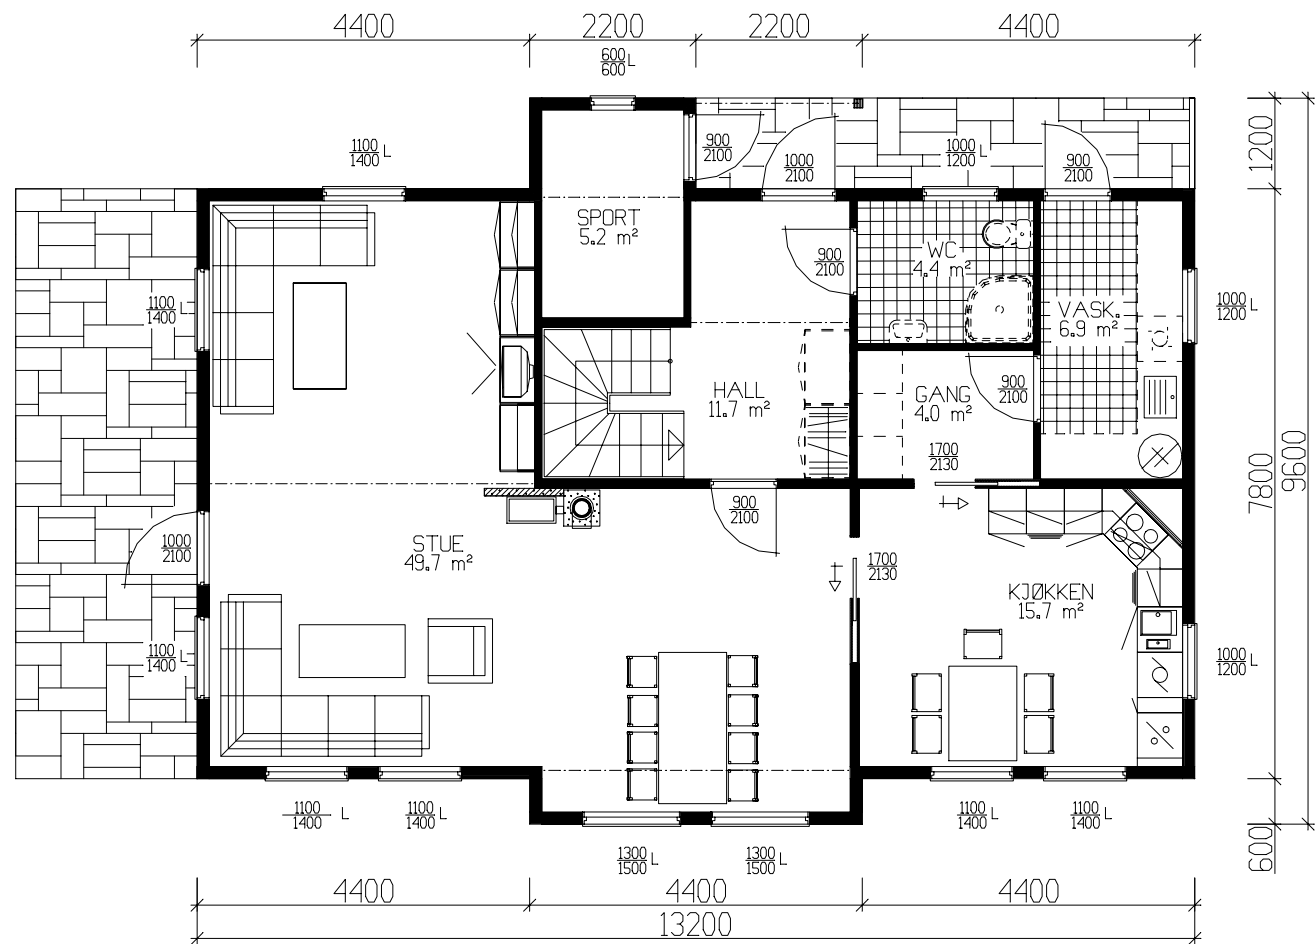

HOVEDPLAN 101.0 m² BRA

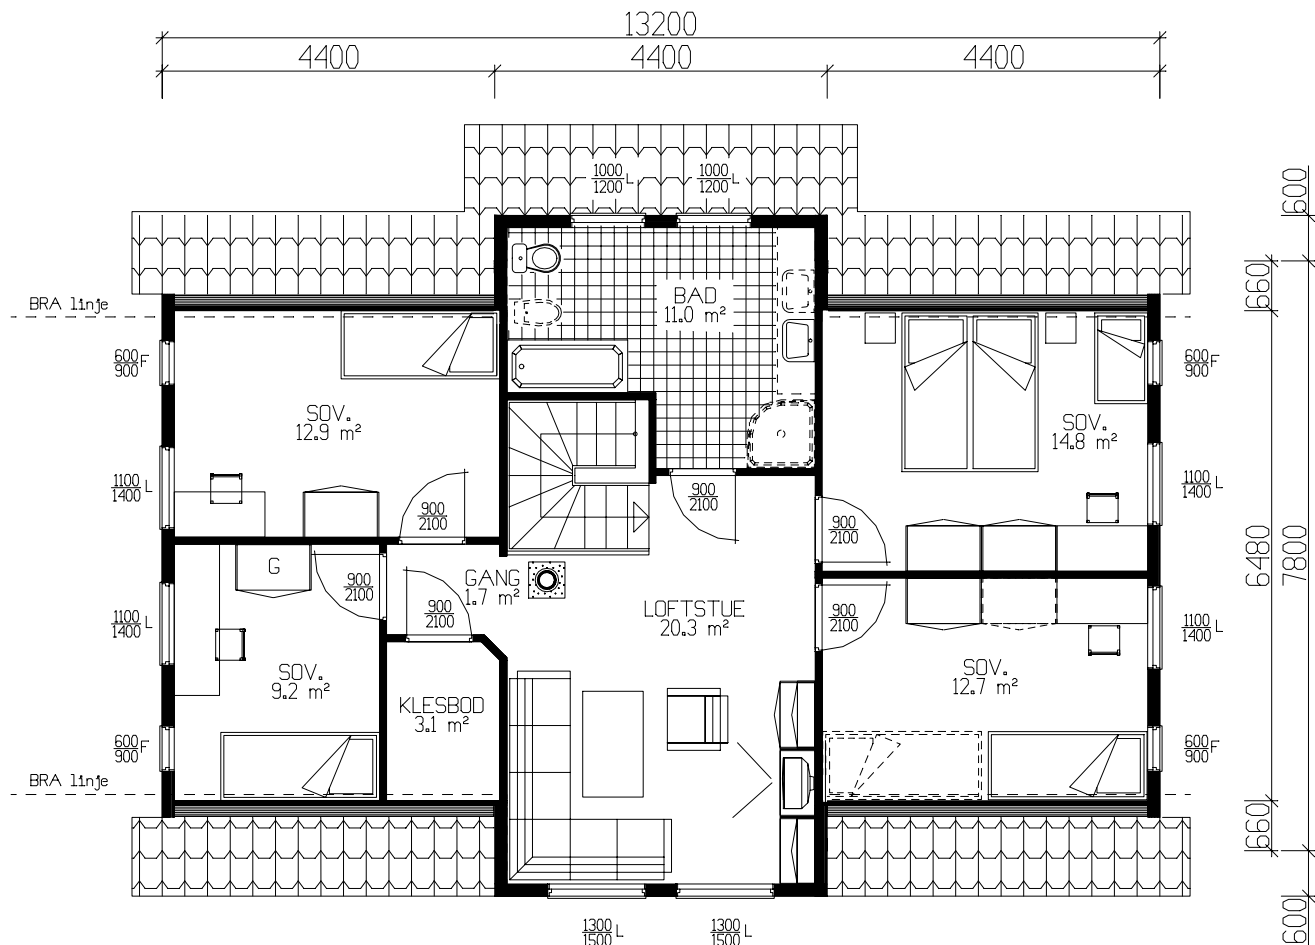

LOFTSPLAN, 91 m² BRA

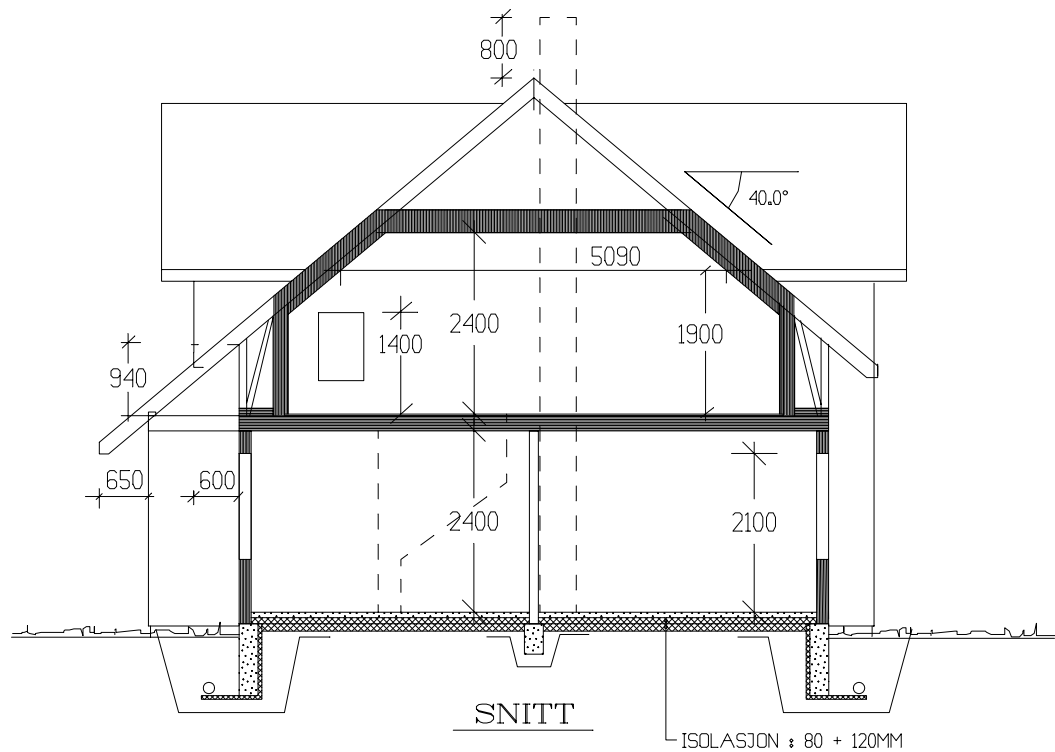

SNITT

	BRA
Hovedplan	101.00
Etg.plan	91.00
Sum 1 m²	192.00

GRUNNFLATE	(M ²)	108.2
BEBYGD AREAL	(M ²)	110.9

Tiltakshaver:					 VestlandsHus
Leverandør:					
HUSTYPE: 51+		PLAN / SNITT		DATO 24.09.02 SK	
Byggeplassens adresse:				REV.1	
				REV.2	
G.nr.	Br.nr.	ER TEGNING KONTROLLERT I H.T. SJEKKLISTER ?		REV.3	TEGNINGS NR. 501
		NEI		SKALA 1 : 100	
				 DATA DESIGN SYSTEM	PROSJ.NR. 001P
VestlandsHusgruppens arkitektkontor – 6018 Alesund – Tlf. 70 17 89 00					
TEGNINGEN MA HVERKEN HELT ELLER DELVIS KOPIERES ELLER BENYTTES VED TILTAK SOM VESTLANDSHUS IKKE MEDVIRKER I.					