
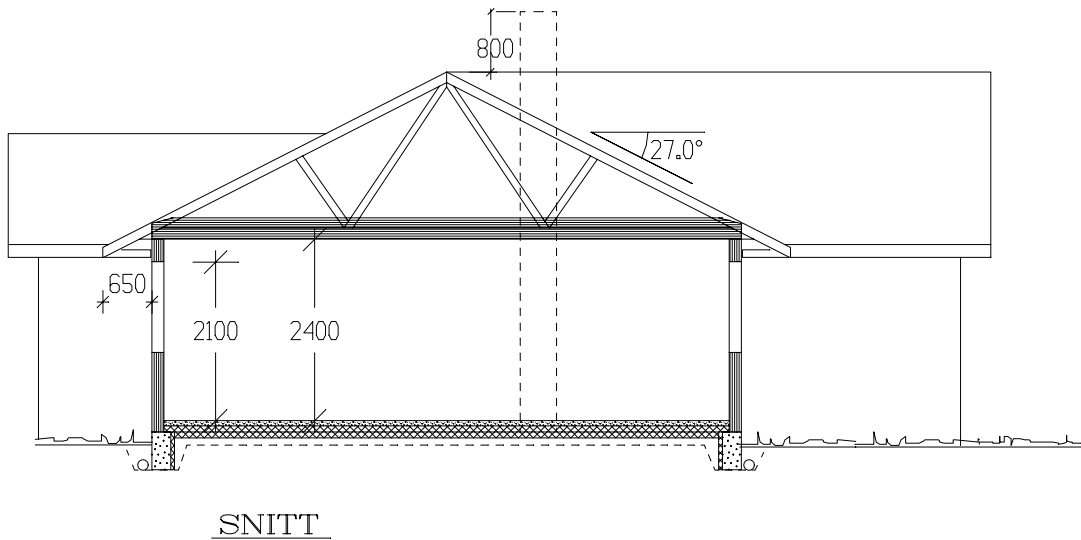


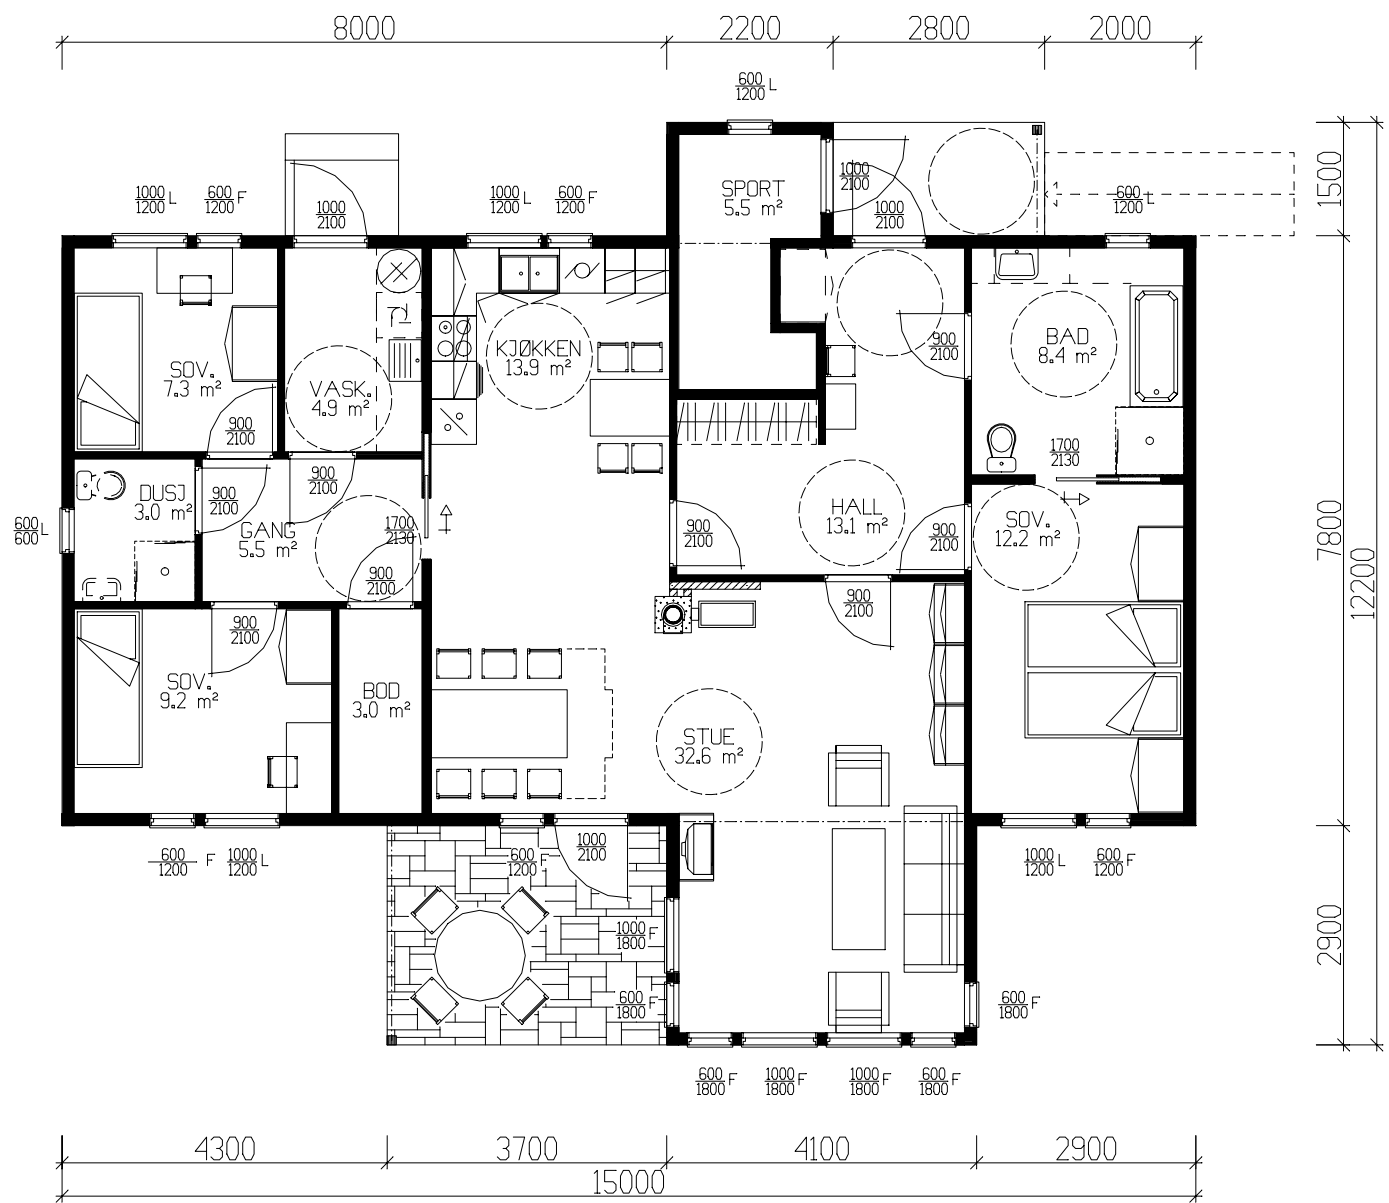

HOVEDPLAN 117,2m² BRA-K + SPORT. 5,5m² BRA

	BRA	B.fakt	BA	BRA-K
Hovedplan	117.20	1.0	117.20	117.20
Utv. bod l. etg.	5.50	0.6	3.30	0
Sum 1 m²	122.70		120.50	117.20
GRUNNFLATE (M ²)			132.2	
BEBYGD AREAL (M ²)			147.1	

Tiltakshaver:				 VestlandsHus TEGNINGS NR. 501 PROSJ.NR. 114A	
Leverandør:					
HUSTYPE: 120-12+		PLAN / SNITT			DATO 22.08.02 opv
Byggeplassens adresse:					REV.1
					REV.2
					REV.3
G.nr. Br.nr.		ER TEGNING KONTROLLERT I H.T. SJEKKLISTER ?			SKALA 1 : 100
					 DATA DESIGN SYSTEM
VestlandsHusgruppens arkitektkontor – 6018 Alesund – Tlf. 70 17 89 00					
TEGNINGEN MÅ HVERKEN HELT ELLER DELVIS KOPIERES ELLER BENYTTES VED TILTAK SOM VESTLANDSHUS IKKE MEDVIRKER I.					