



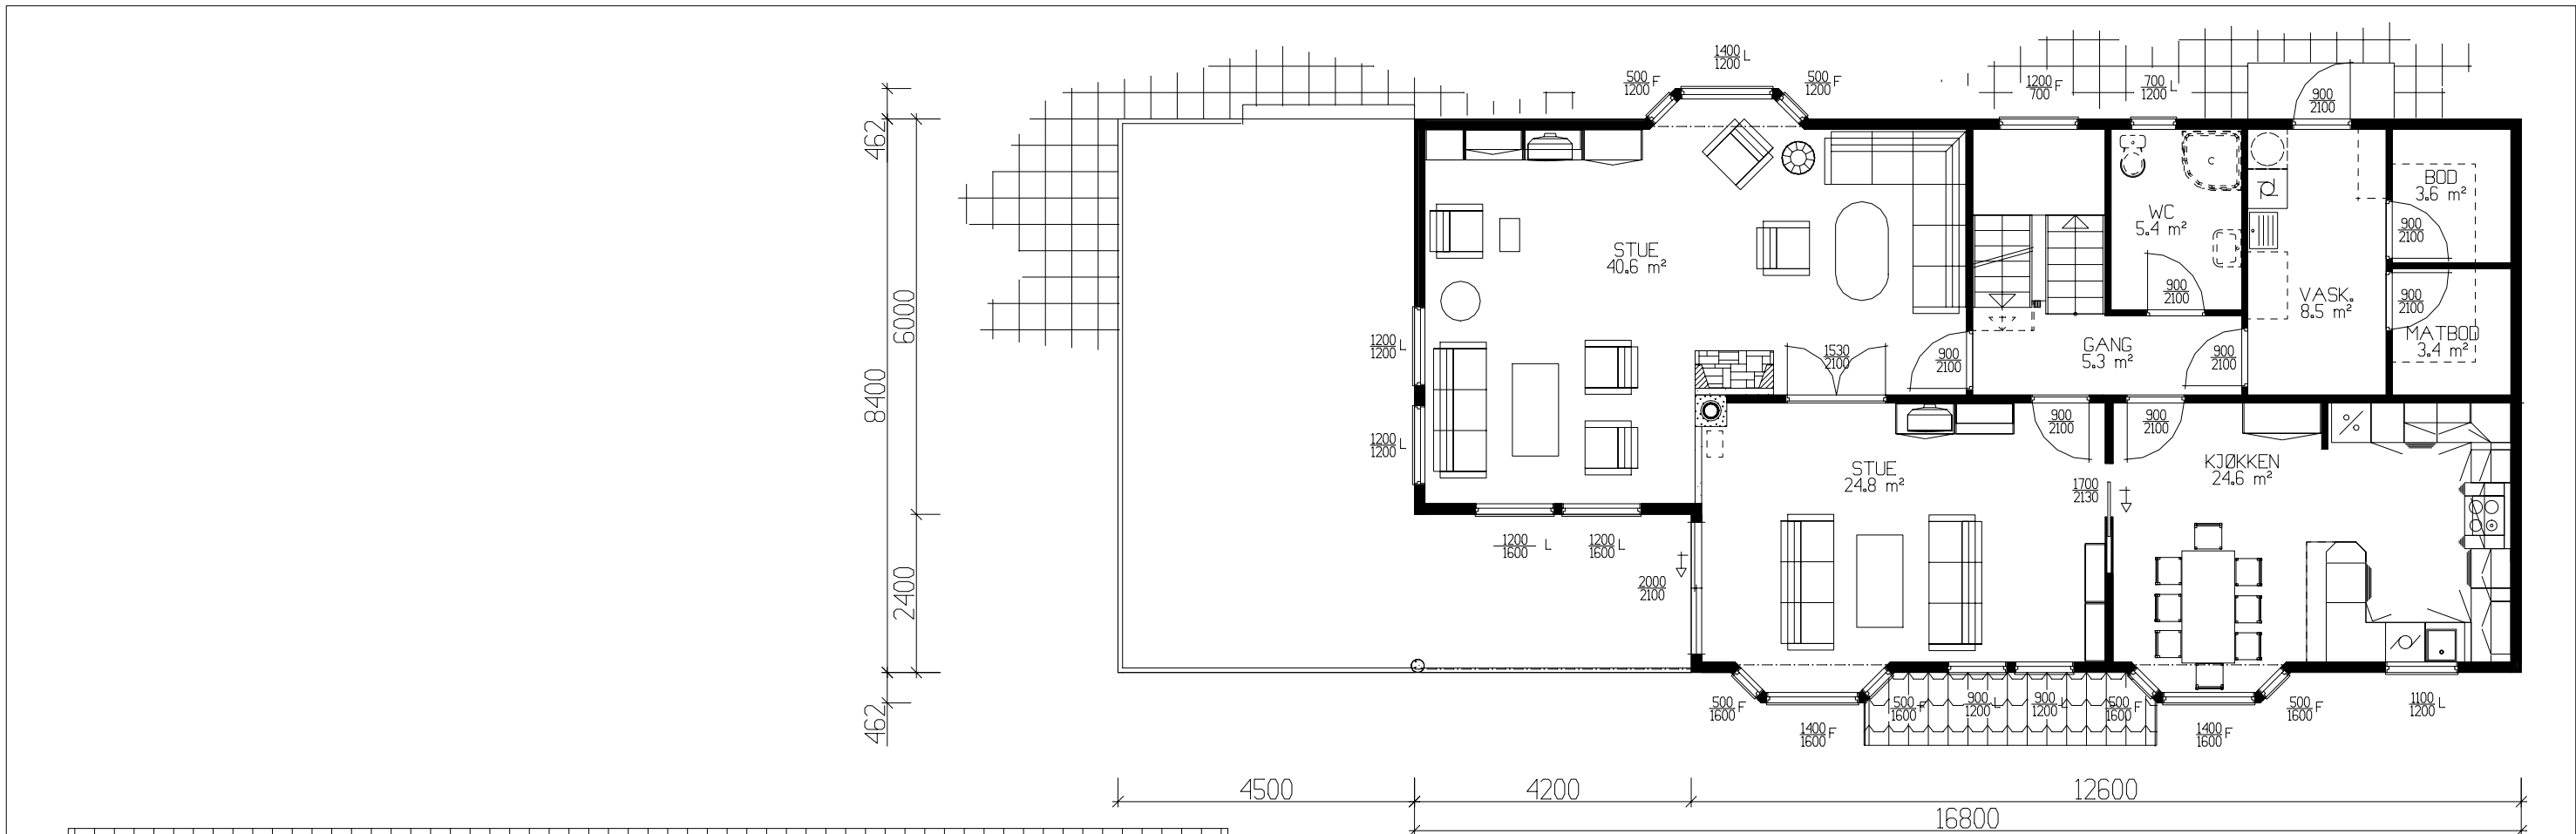

HOVEDPLAN 126.7 m² BRA

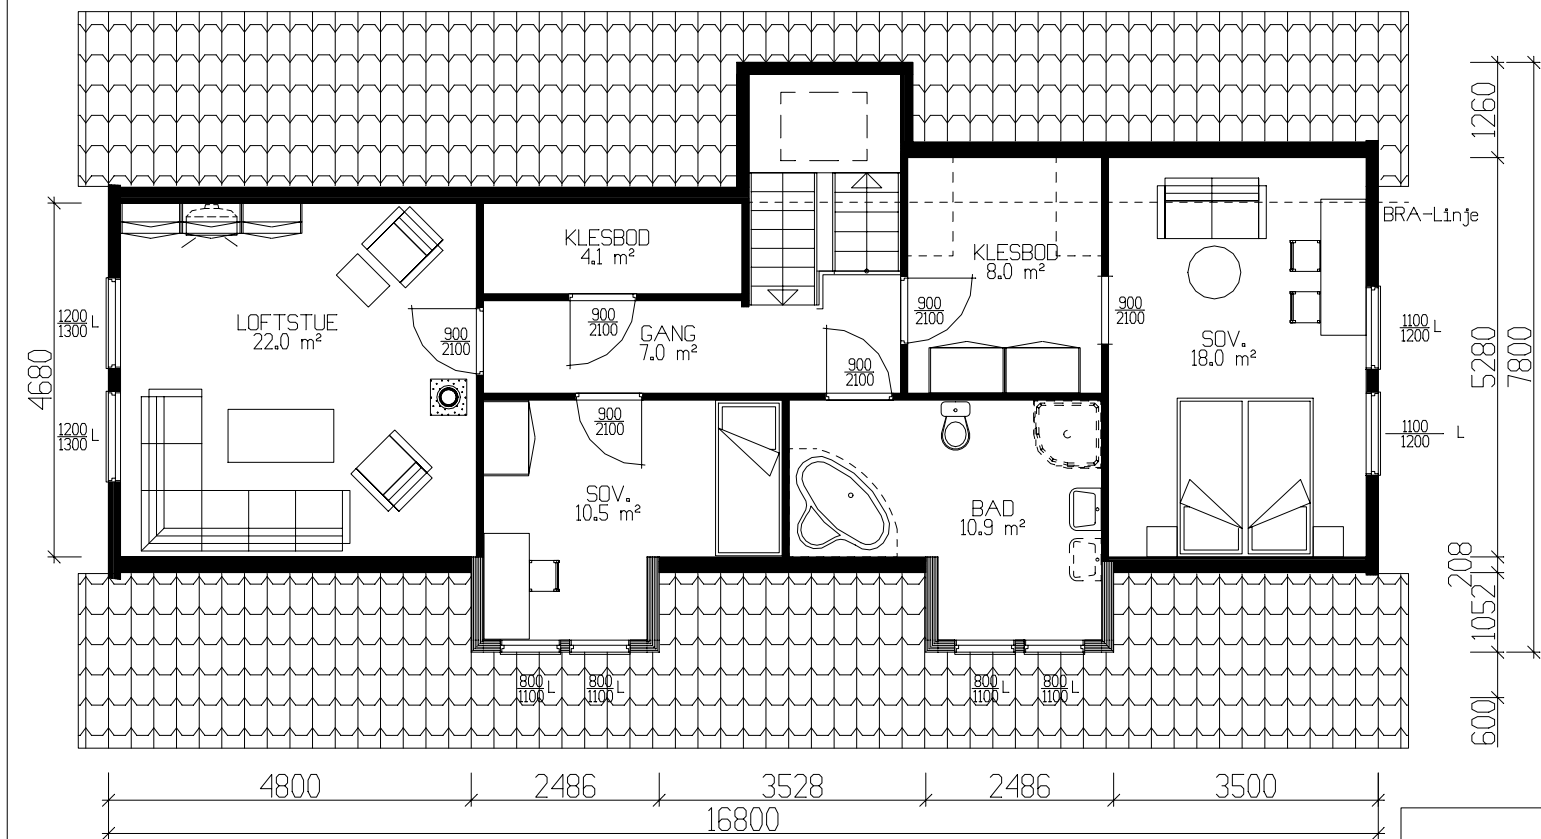

LOFTSPLAN 82.0 m² BRA

	BRA
Und.etg.plan	114.40
Hovedplan	126.70
Loftsplan	82.00
Sum 1 m²	323.10

GRUNNFLATE	(M ²)	169,7
BEBYGD AREAL	(M ²)	182,9

Tiltakshaver:					 VestlandsHus TEGNINGS NR. 501 PROSJ.NR. 240S
Leverandør:					
HUSTYPE: 180+		PLAN		DATO 15.12.02 sk	
Byggeplassens adresse:				REV.1	
				REV.2	
G.nr.		Br.nr.		REV.3	SKALA 1 : 100
ER TEGNING KONTROLLERT I H.T. SJEKKLISTER ?				 DATA DESIGN SYSTEM	
VestlandsHusgruppens arkitektkontor – 6018 Alesund – Tlf. 70 17 89 00					
TEGNINGEN MA HVERKEN HELT ELLER DELVIS KOPIERES ELLER BENYTTES VED TILTAK SOM VESTLANDSHUS IKKE MEDVIRKER I.					