




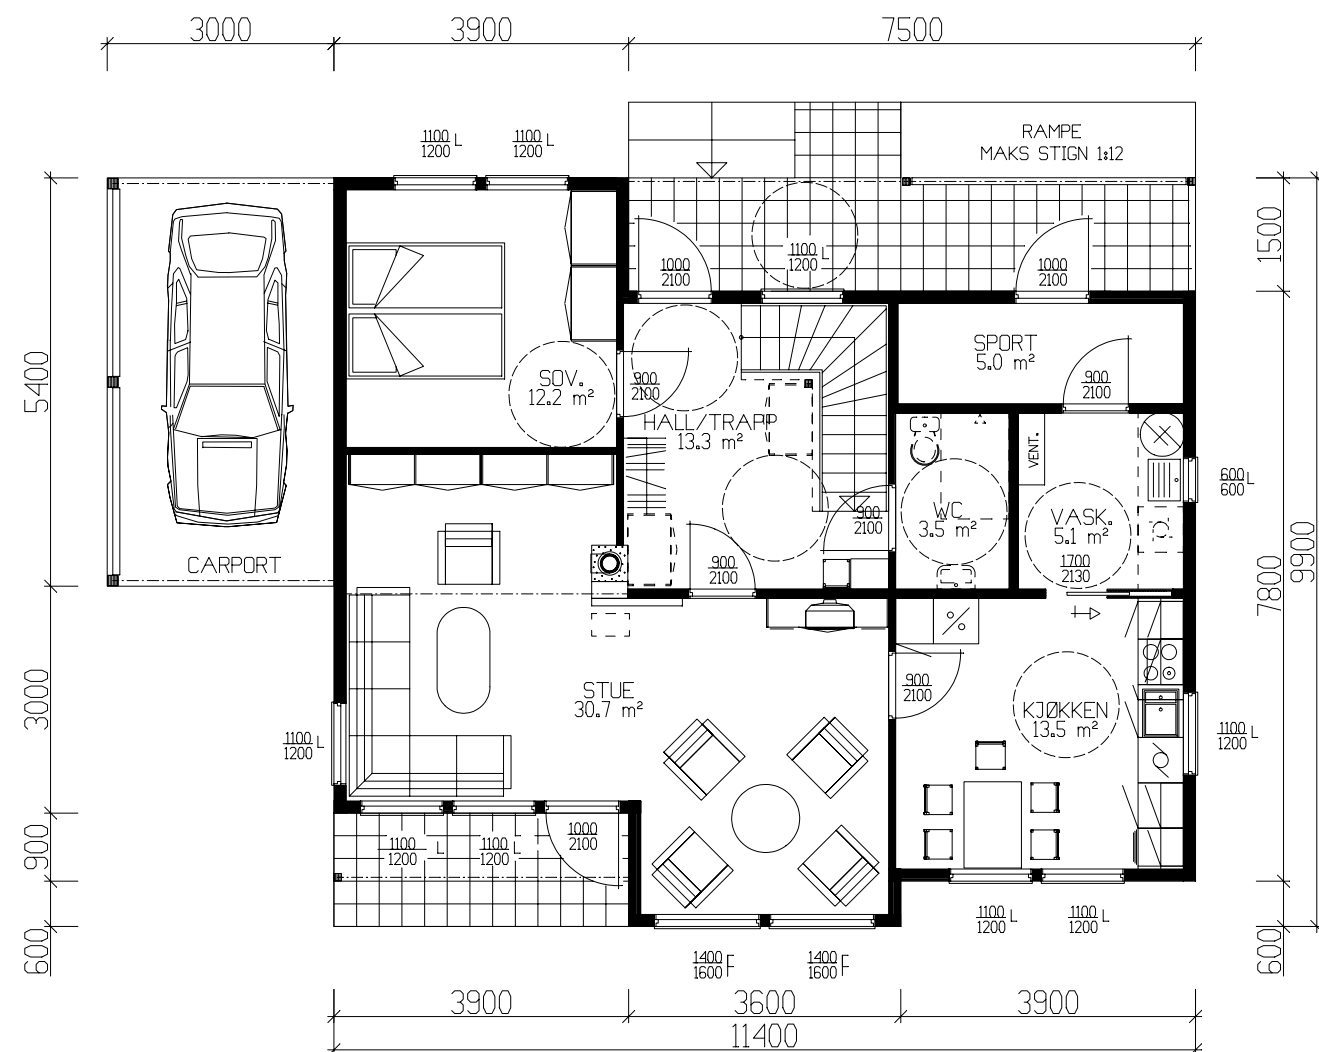

HOVEDPLAN 81.7m² BRA-K.+ SPORT 5.0m² BRA.

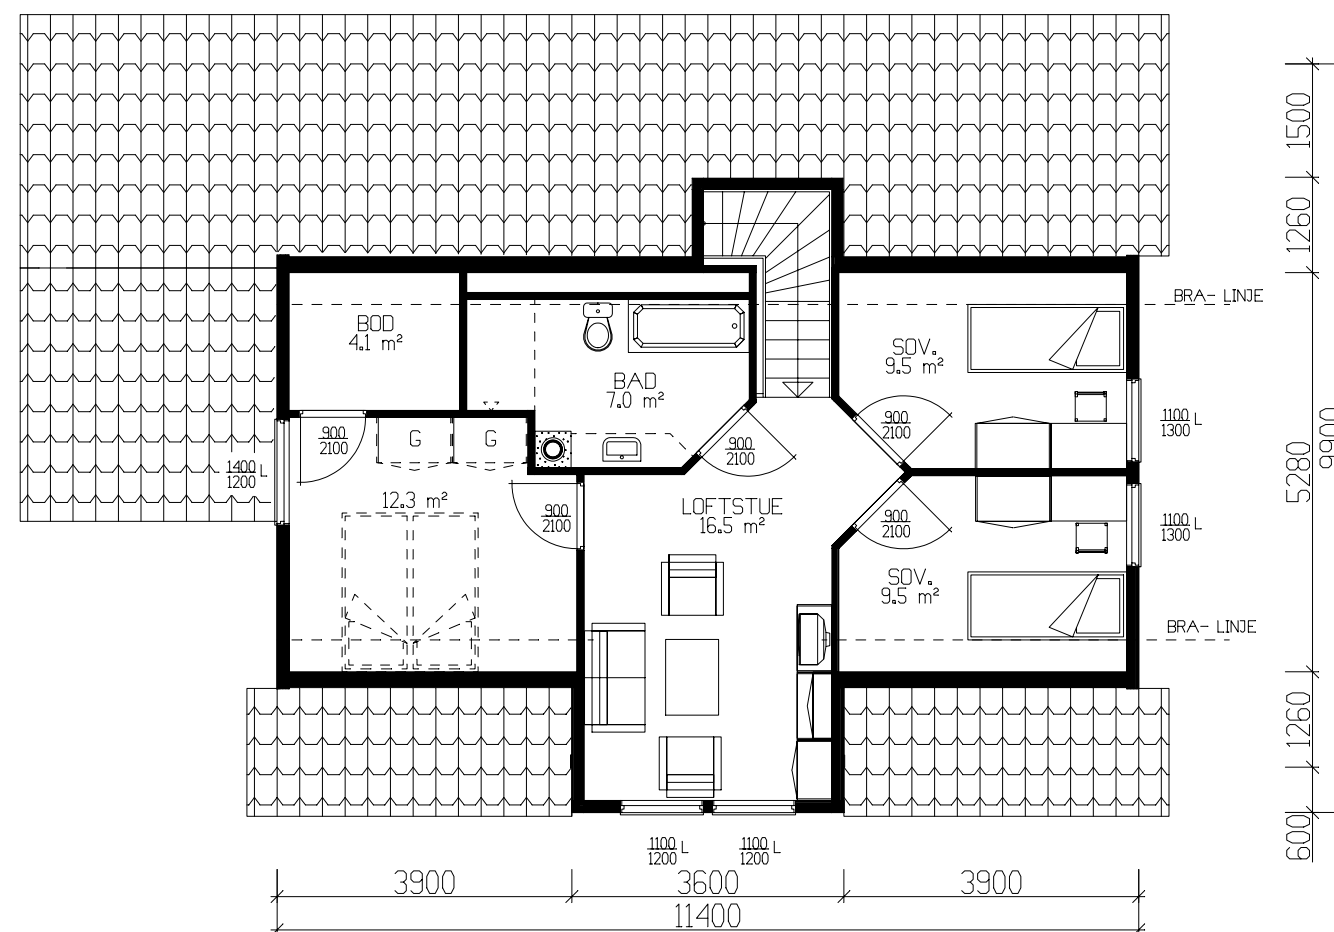

ETASJEPLAN 56,1m² BRA-K.

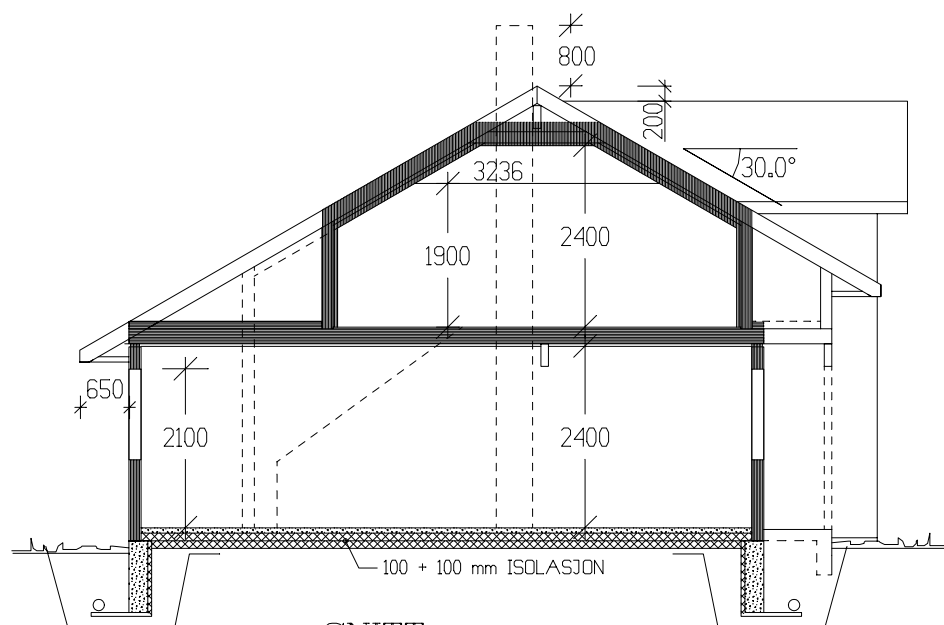

SNITT

	BRA	B.fakt	BA	BRA-K
Hovedplan	86.70	1.0	86.70	86.70
Etg.plan	56.10	0.6	33.66	56.10
Sum 1 m ²	142.80		120.36	142.80

GRUNNFLATE	(M ²)	93.4
BEBYGD AREAL	(M ²)	124.2

Tiltakshaver:				 VestlandsHus	
Leverandør:					
HUSTYPE: 120-38+		PLANER - SNITT			DATO 03.04.02 på
Byggeplassens adresse:					REV.1
					REV.2
G.nr. Br.nr. ER TEGNING KONTROLLERT I H.T. SJEKKLISTER ?					REV.3
					SKALA 1 : 100
					 DATA DESIGN SYSTEM
VestlandsHusgruppens arkitektkontor – 6018 Alesund – Tlf. 70 17 89 00					
TEGNINGEN MÅ HVERKEN HELT ELLER DELVIS KOPIERES ELLER BENYTTES VED TILTAK SOM VESTLANDSHUS IKKE MEDVIRKER I.					