



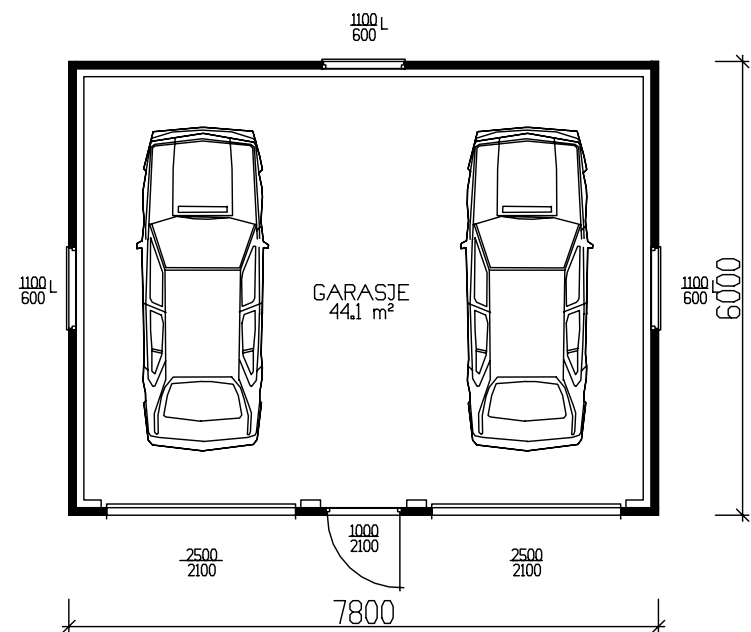

GARASJE 44,1m² BRA

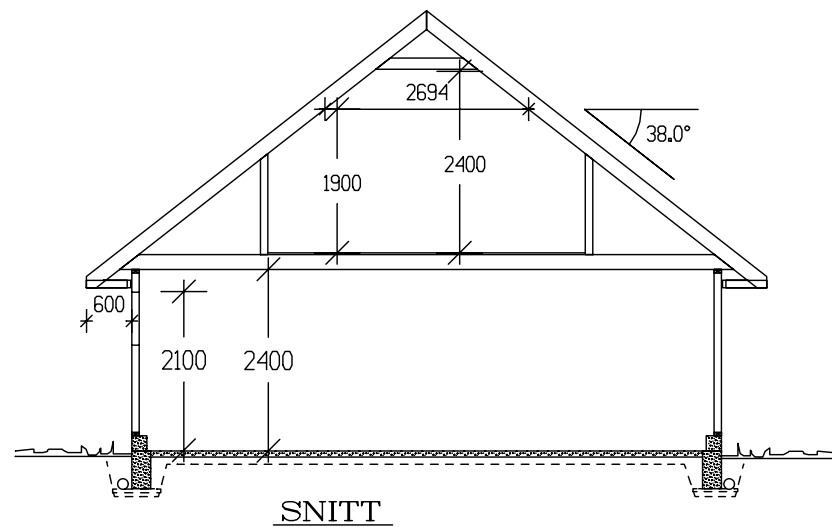


Fasade mot



Fasade mot



Fasade mot

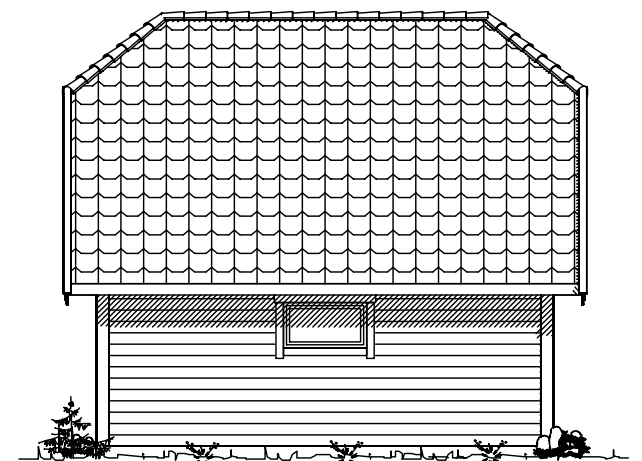

Fasade mot

	BRA
Hovedplan	44,10
Loftspan	22,60
Sum 1 m²	66,70
GRUNNFLATE (M ²)	46,8
BEBYGD AREAL (M ²)	46,8

Tiltakshaver:					 VestlandsHus TRYGGE HJEM Tegningsnr. 501 Prosj.nr. 1250	
Leverandør:						
HUSTYPE: G20-T4		PLAN OG FASADER		DATO 24.02.03 SK		
Byggeplassens adresse:				REV.1		
				REV.2		
G.nr. Br.nr. ER TEGNING KONTROLLERT I H.T. SJEKKLISTER ? NEI				REV.3		
				SKALA 1 : 100		
				 DATA DESIGN SYSTEM		
VestlandsHusgruppens arkitektkontor – 6018 Alesund – Tlf. 70 17 89 00						
TEGNINGEN MÅ HVERKEN HELT ELLER DELVIS KOPIERES ELLER BENYTTES VED TILTAK SOM VESTLANDSHUS IKKE MEDVIRKER I.						