




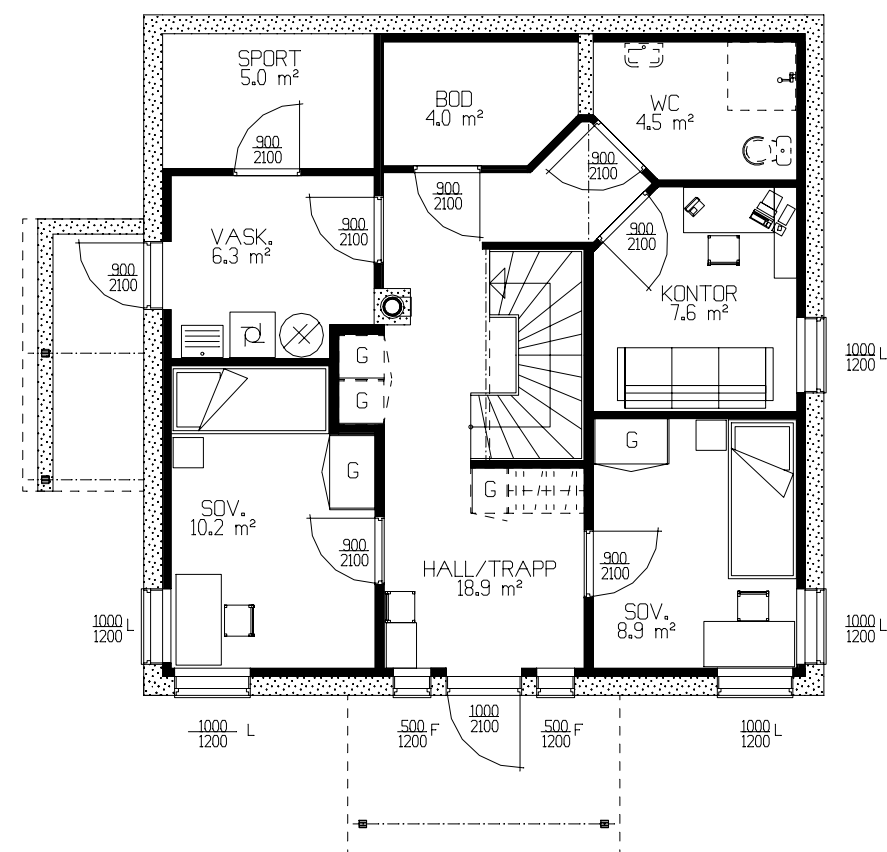

UNDERETASJE 64,0m²BRA-K + BOD 5m²BRA

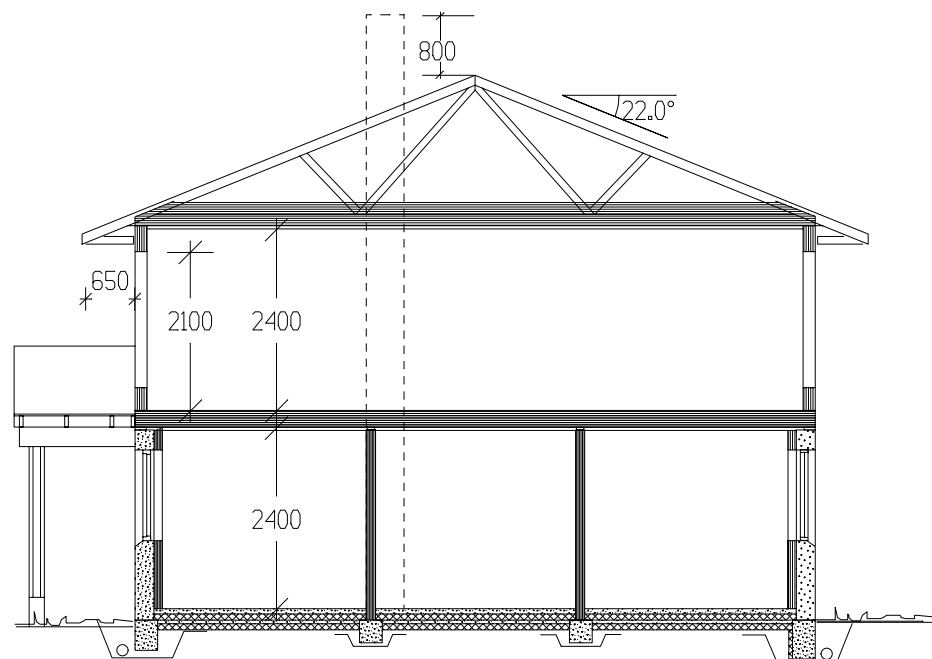

SNITT

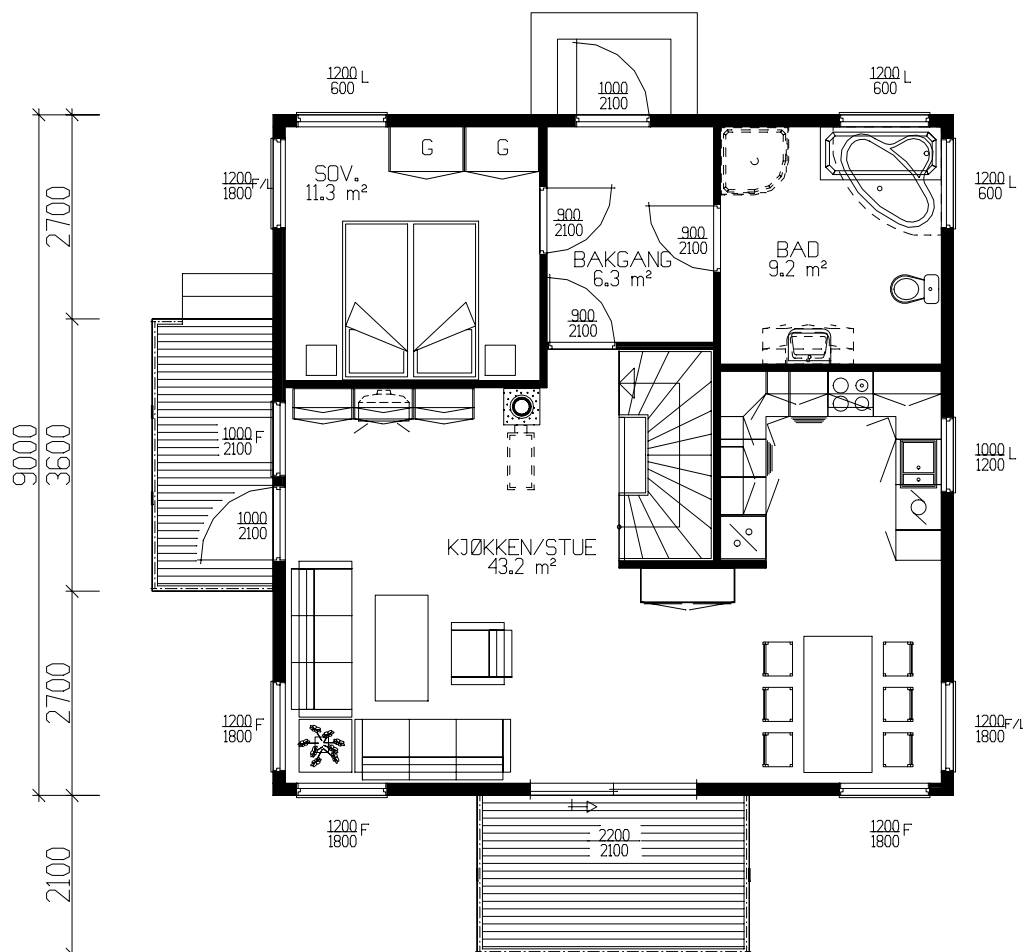

HOVEDPLAN 75,3m²BRA-K

|                   | BRA    | B.fakt | BA     | BRA-K  |
|-------------------|--------|--------|--------|--------|
| Und.etg.plan      | 64.00  | 0.5    | 32.00  | 64.00  |
| Hovedplan         | 75.30  | 1.0    | 75.30  | 75.30  |
| Utv. bod und.etg. | 5.00   | 0.5    | 2.50   | 0      |
| Sum 1 m²          | 144.30 |        | 109.80 | 139.30 |

|              |        |      |
|--------------|--------|------|
| GRUNNFLATE   | ( M ²) | 81,0 |
| BEBYGD AREAL | ( M ²) | 94,3 |

|   |  |              |       |   |                  |
|---|--|--------------|-------|---|------------------|
| Tiltakshaver:                                                                                                |  |              |       | <br><b>VestlandsHus</b><br><br>TEGNINGS NR.<br><b>501</b><br><br>PROSJ.NR.<br><b>864w</b> |                  |
| Leverandør:                                                                                                  |  |              |       |   |                  |
| HUSTYPE: 120-51                                                                                              |  | PLANER/SNITT |       |   | DATO 05.07.02 1v |
| Byggeplassens adresse:                                                                                       |  |              | REV.1 |   |                  |
|   |  |              | REV.2 |   |                  |
|   |  |              | REV.3 |   |                  |
| G.nr.   |  | Br.nr.       |       |   | SKALA 1 : 100    |
| ER TEGNING KONTROLLERT<br>I H.T. SJEKKLISTER ?                                                               |  |              |       |  DATA DESIGN SYSTEM                                                                       |                  |
| VestlandsHusgruppens arkitektkontor – 6018 Alesund – Tlf. 70 17 89 00                                        |  |              |       |   |                  |
| TEGNINGEN MÅ HVERKEN HELT ELLER DELVIS KOPIERES ELLER BENYTTES VED TILTAK SOM VESTLANDSHUS IKKE MEDVIRKER I. |  |              |       |   |                  |