




HOVEDPLAN 90.0m² BRA-K + SPORT 5.2m² BRA.

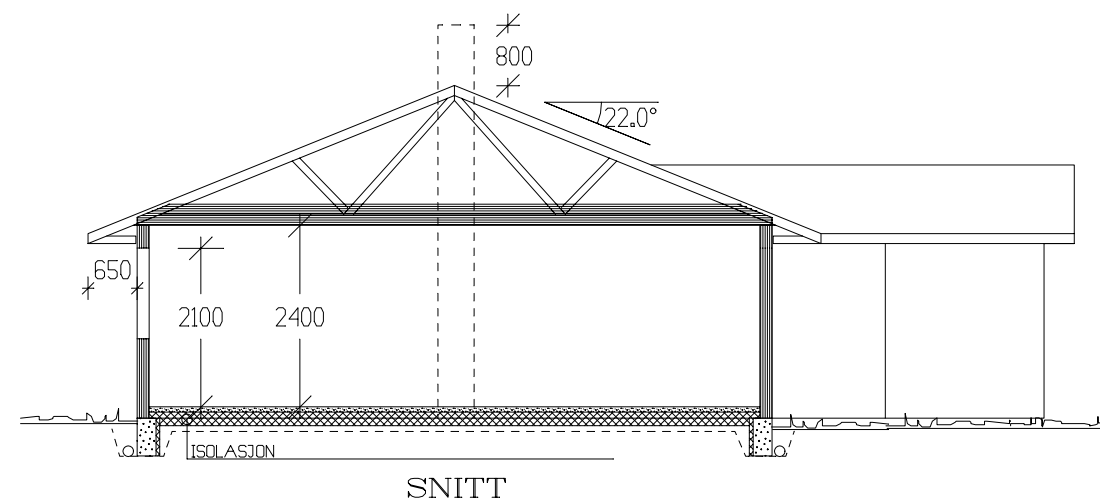

	BRA	B.fakt	BA	BRA-K
Hovedplan	90.00	1.0	90.00	90.00
Utv. bod 1. etg.	5.20	0.6	3.12	0
Sum 1 m²	95.20		93.12	90.00

GRUNNFLATE eks. sport (M ²)	96.5
BEBYGD AREAL (M ²)	112.4

Tiltakshaver:				 TEGNINGS NR. 501 PROSJ.NR. 182P	
Leverandør:					
HUSTYPE: 112-30 B+		PLAN - SNITT			DATO 15.03.02 på
Byggeplassens adresse:					REV.1
					REV.2
G.nr.		Br.nr.			REV.3
					SKALA 1 : 100
ER TEGNING KONTROLLERT I H.T. SJEKKLISTER ?					 DATA DESIGN SYSTEM
VestlandsHusgruppens arkitektkontor – 6018 Alesund – Tlf. 70 17 89 00					
TEGNINGEN MÅ HVERKEN HELT ELLER DELVIS KOPIERES ELLER BENYTTES VED TILTAK SOM VESTLANDSHUS IKKE MEDVIRKER I.					