
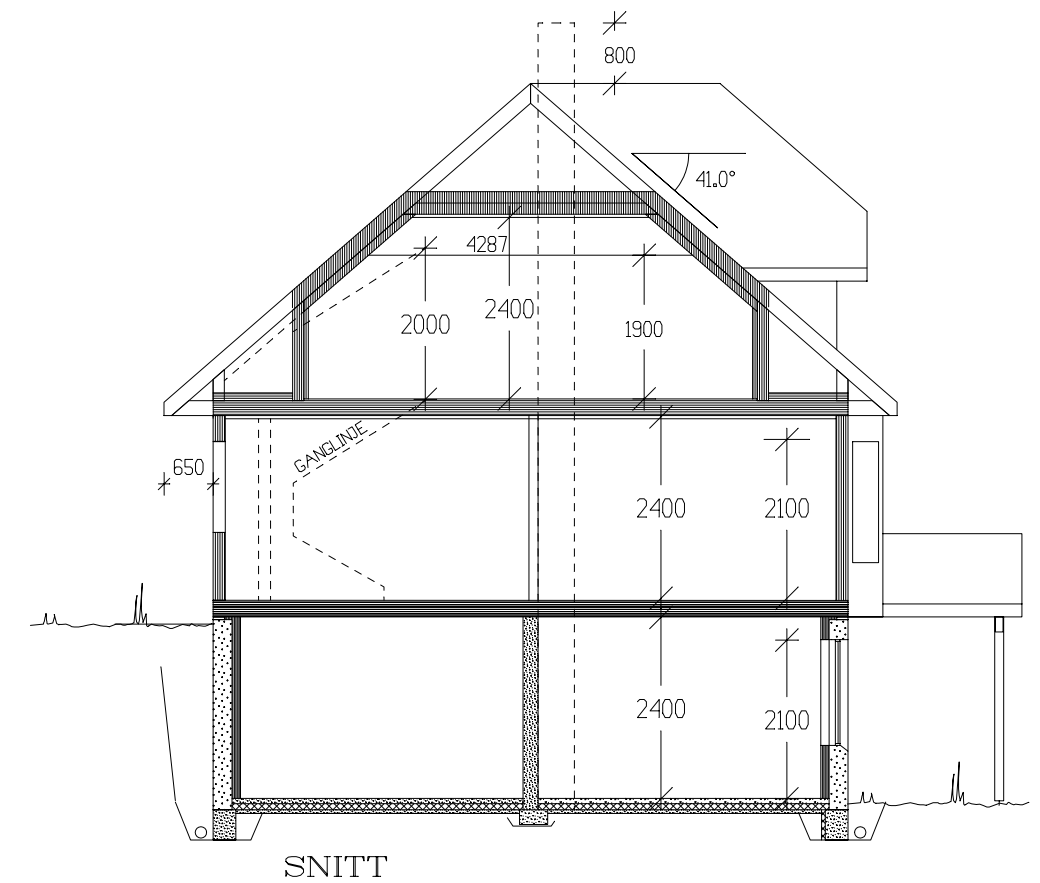


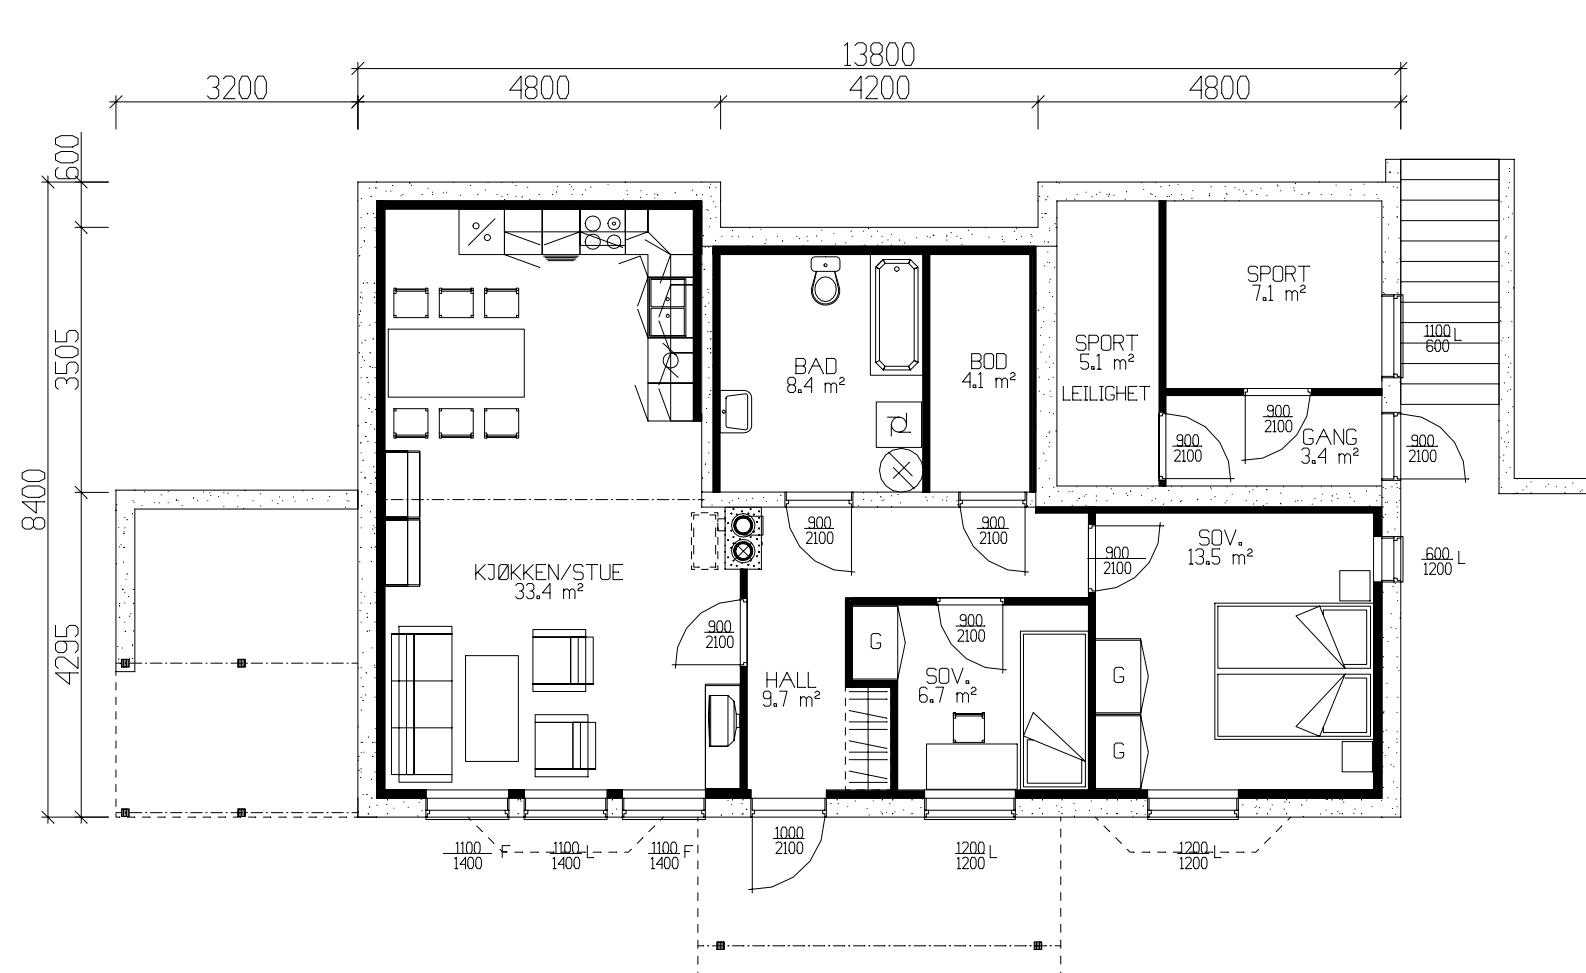

UNDERETASJE - 10,5m²BRA + LEILIGHET 78,3m²BRA + BOD 5,1m²BRA

Tiltakshaver:				 TEGNINGS NR. 504 PROSJ.NR. 867w	
Leverandør:					
HUSTYPE: 70B		PLAN/SNITT			
Byggeplassens adresse:		DATO 20.08.02			
		REV.1			
G.nr.	Br.nr.	ER TEGNING KONTROLLERT I H.T. SJEKKLISTER ?	REV.2		
			REV.3		
			SKALA 1 : 100		
 DATA DESIGN SYSTEM					
VestlandsHusgruppens arkitektkontor – 6018 Alesund – Tlf. 70 17 89 00					
TEGNINGEN MÅ HVERKEN HELT ELLER DELVIS KOPIERES ELLER BENYTTES VED TILTAK SOM VESTLANDSHUS IKKE MEDVIRKER I.					