
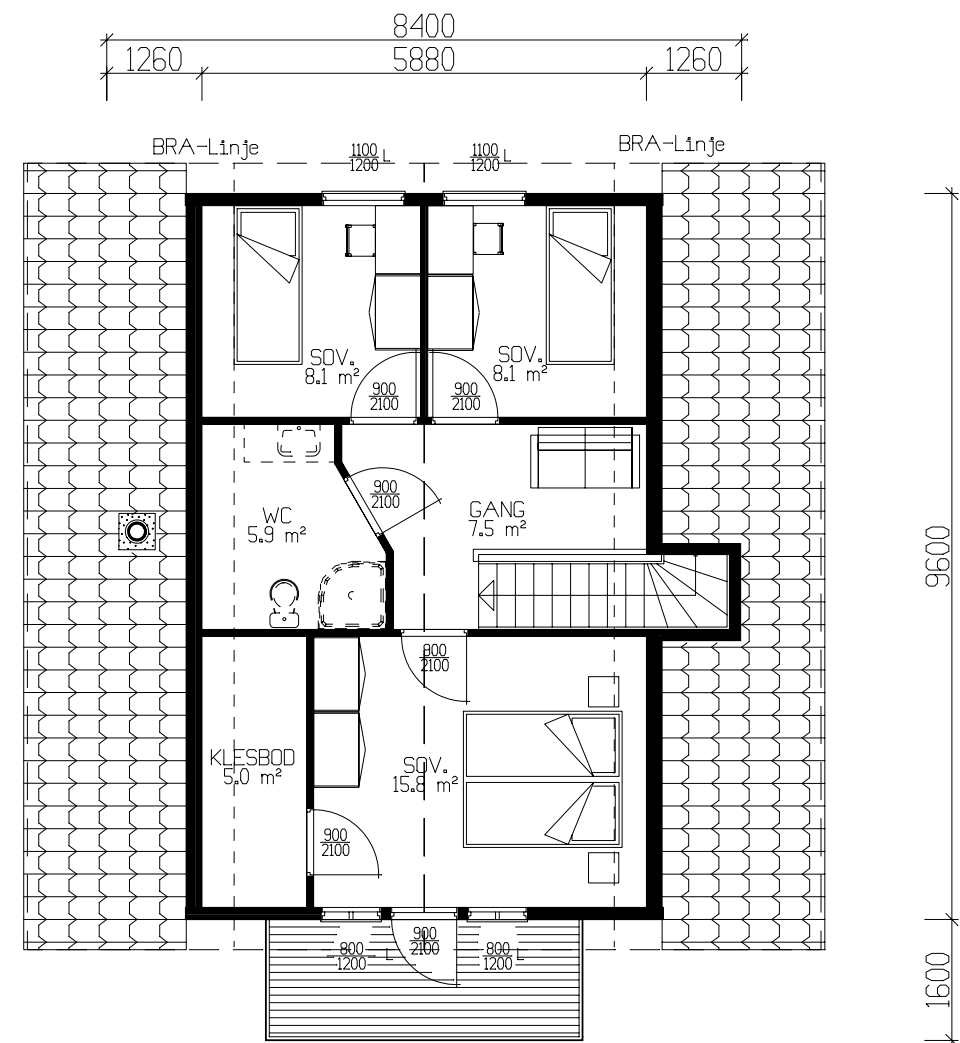


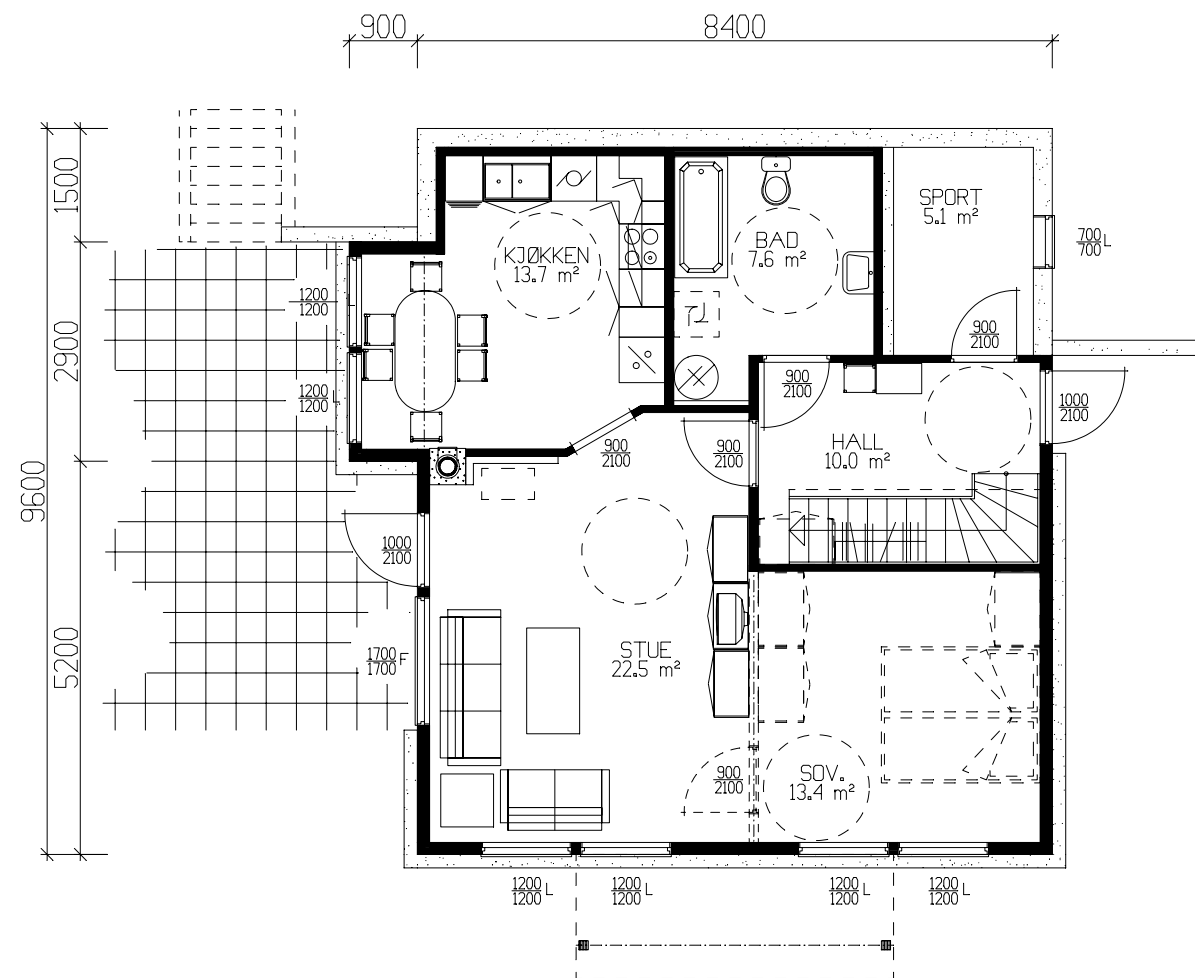

	BRA	B.fakt	BA	BRA-K
Hovedplan	74.50	1.0	74.50	69.4
Etg.plan	46.70	0.6	28.02	46.70
Sum 1 m²	121.20		102.52	116.1

GRUNNFLATE	(M ²)	86,9
BEBYGD AREAL	(M ²)	93,1

Tiltakshaver:				 VestlandsHus
Leverandør:				
HUSTYPE: 115-50+		PLANER	DATO 25.09.02 på REV.1 REV.2 REV.3 SKALA 1 : 100  DATA DESIGN SYSTEM	
Byggeplassens adresse:			TEGNINGS NR. 501 PROSJ.NR. 118S	
G.nr.	Br.nr.	ER TEGNING KONTROLLERT I H.T. SJEKKLISTER ?		
VestlandsHusgruppens arkitektkontor – 6018 Alesund – Tlf. 70 17 89 00				
TEGNINGEN MÅ HVERKEN HELT ELLER DELVIS KOPIERES ELLER BENYTTES VED TILTAK SOM VESTLANDSHUS IKKE MEDVIRKER I.				